ORIGINAL SURVEY		BY	DATE
NOTE BOOK	SURVEYED		
	PLOTTED		
	TEMPLATE		
	AREAS		
NO.	AREAS CHECKED		

FINAL SURVEY		BY	DATE
NOTE BOOK	SURVEYED		
	PLOTTED		
	TEMPLATE		
	AREAS		
NO.	AREAS CHECKED		

F:\Projects\IDOT PROJECTS\10-006-5\Drawings\CADD Sheets\D570A00-054-100-xsshtl.dgn

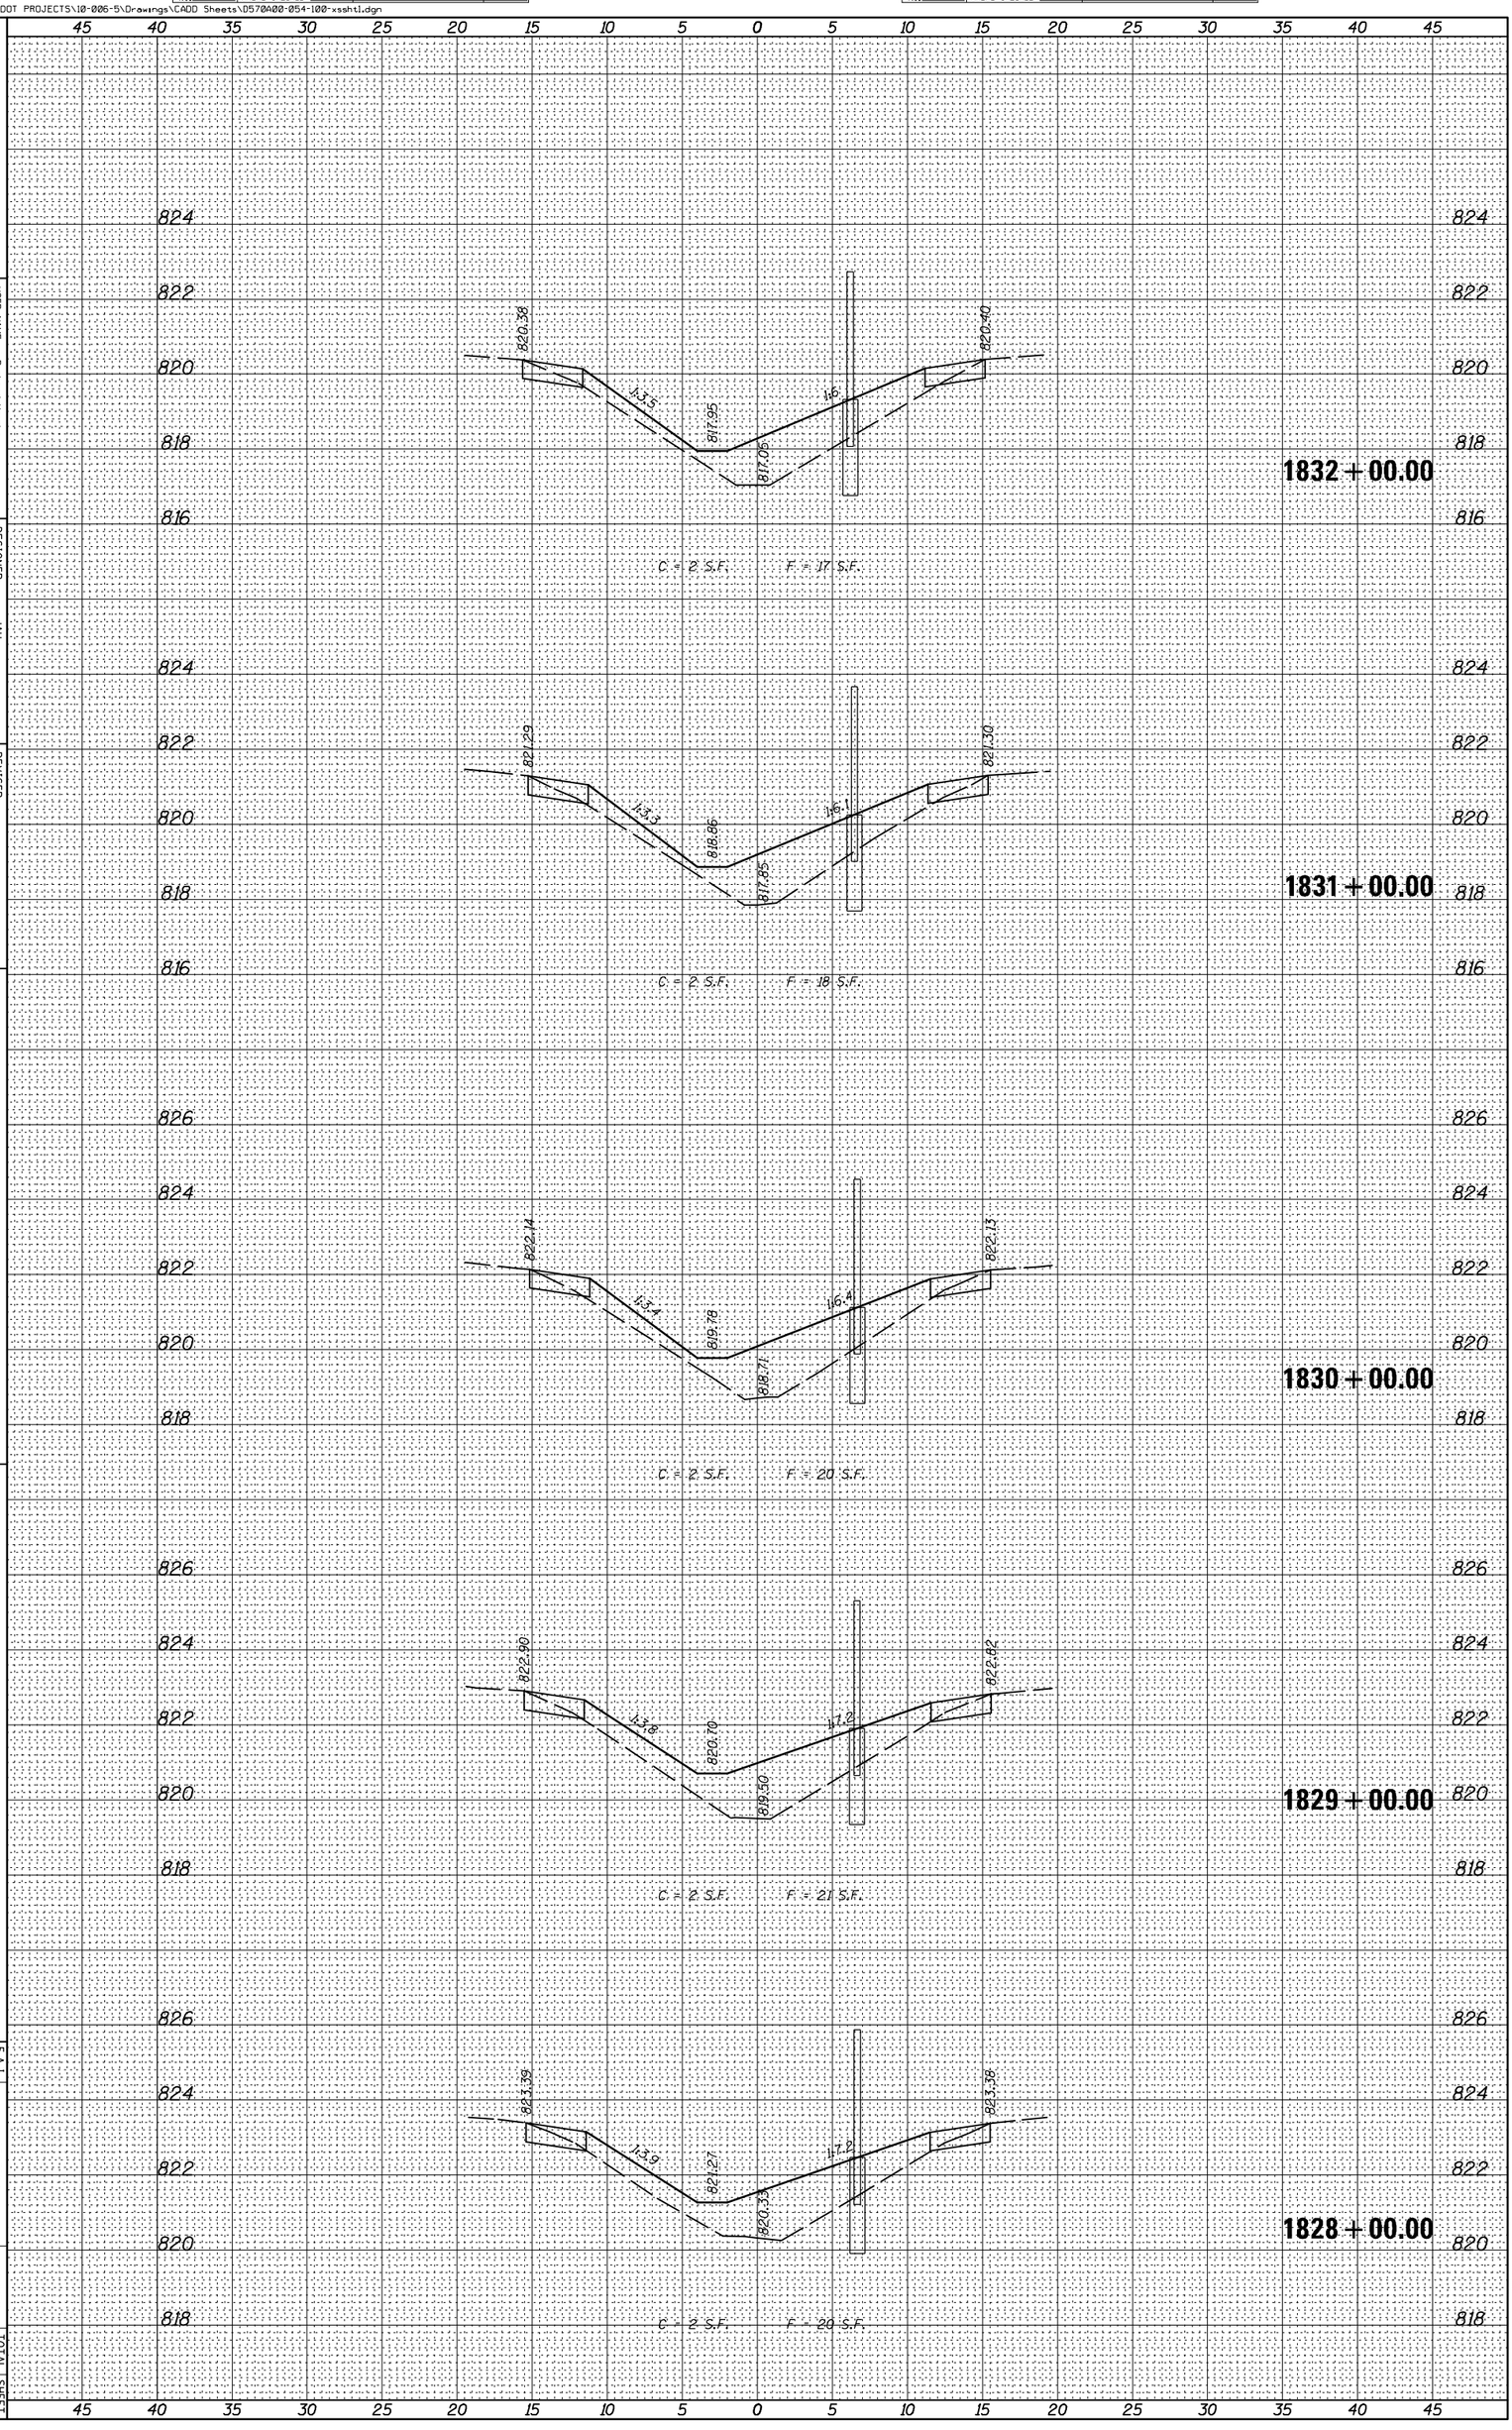

McDonough-Whitlow, P.C.
Consulting Engineers & Land Surveyors
PROFESSIONAL DESIGN No. 184-002754

USER NAME = Richard Heinke
PLOT SCALE = 10.0000 ' / in.
PLOT DATE = 3/7/2013

DESIGNED - JAH
DRAWN - RNH
CHECKED - TMM
DATE -

REVISED -
REVISED -
REVISED -
REVISED -

STATE OF ILLINOIS
DEPARTMENT OF TRANSPORTATION

CROSS SECTIONS
F.A.I. 74

SCALE:

SHEET 20 OF 66 SHEETS STA. 1828+00.00 TO STA. 1832+00.00

F.A.I. RTE.	SECTION	COUNTY	TOTAL SHEETS	SHEET NO.
74	MEDIAN CABLE 2013-1	CHAMPAIGN	119	73

ILLINOIS FED. AID PROJECT

CONTRACT NO. 70A00