ROUTE NO.	SEC	COUNTY	TOTAL SHEETS	SHEET NO.
FA 407	I-5HB 3	ADAMS	151	62
STA.	TO STA.			
FED. ROAD DIST. NO. 7	ILLINOIS	PROJECT		

SHEET NO. 5
12 SHEETS

NOTE:
Bars indicated thus 20 x 3-#5 etc. indicates 20 lines of bars with 3 lengths per line

STATE OF ILLINOIS
DEPARTMENT OF TRANSPORTATION

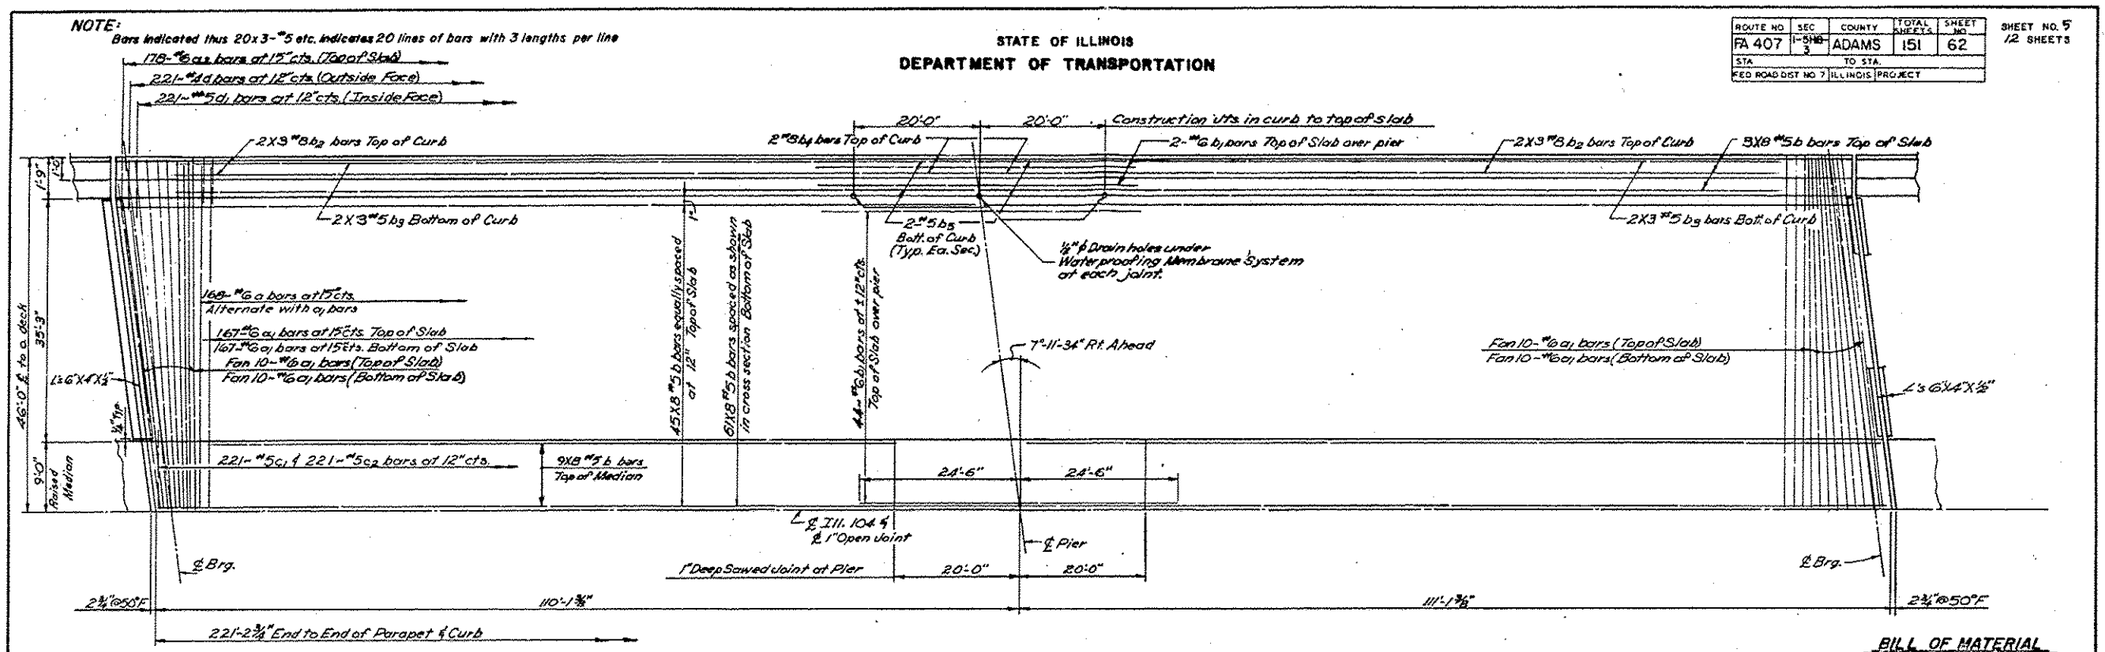

PART PLAN

BILL OF MATERIAL

Bar	No.	Size	Length	Shape
a	396	#6	44'-6"	
a1	748	#6	45'-0"	
a2	356	#6	4'-0"	
b	1888	#5	28-9"	
b1	92	#6	49-0"	
b2	24	#8	37'9"	
b3	24	#5	37'9"	
b4	8	#8	19'-9"	
b5	8	#5	19'-9	
c1	442	#5	7'-0"	
c2	442	#5	6'-10"	
d	442	#4	4'-7"	
d1	442	#5	3'-7"	
Reinforcement Bars			Lbs.	152,394
Class X Concrete			Cu. Yds.	680.0

* Parapet Reinforcement and Class X Concrete are billed on sheet # 7

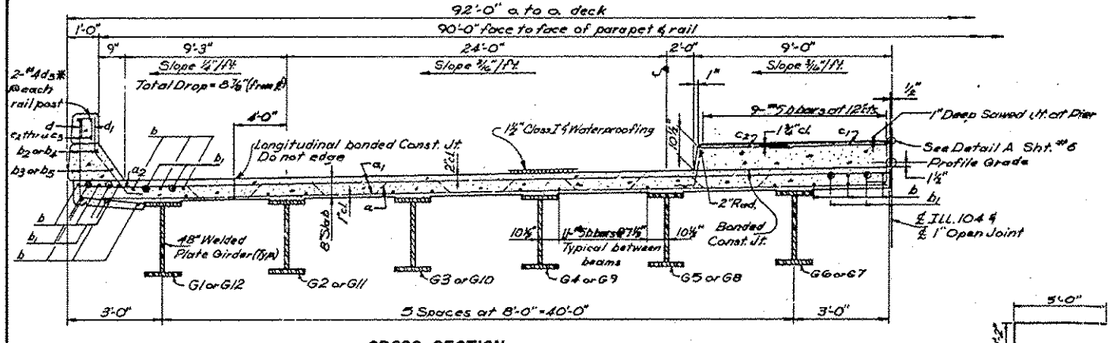

CROSS SECTION

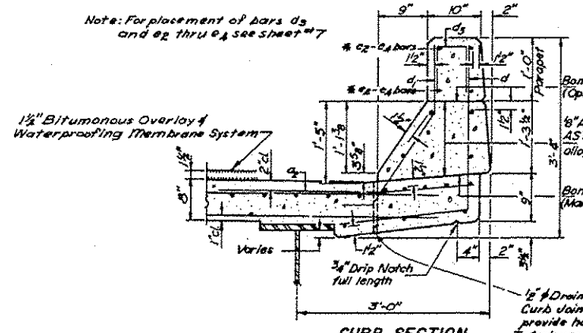

CURB SECTION

Cost of Aluminum Sheets shall be incidental to Class X Concrete.

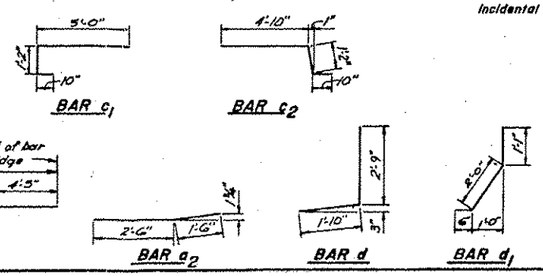

DESIGNED	MYM
CHECKED	HMW
DRAWN	BMM
CHECKED	HMW

SUPERSTRUCTURE
F.A. RTE. 407 SEC. I-5HB3
ADAMS COUNTY
STATION 262+30.23

FOR INFORMATION ONLY

FILE NAME = O:\OPERATIONS\Bridgeplans.CAD\72G07 - D6 painting 2013-1\plansheet.dgn	USER NAME = dudleybm	DESIGNED -	REVISED -
		DRAWN -	REVISED -
	PLOT SCALE = 0.9600 ' / in.	CHECKED -	REVISED -
Default	PLOT DATE = Feb-27-2013 18:40:28AM	DATE -	REVISED -

STATE OF ILLINOIS
DEPARTMENT OF TRANSPORTATION

001-0047 EXISTING PLANS

SCALE: _____ | SHEET ___ OF ___ SHEETS | STA. _____ TO STA. _____

F.A.I. RTE.	SECTION	COUNTY	TOTAL SHEETS	SHEET NO.
VAR.	D6 PAINTING 2013-1	ADAMS/PIKE	16	9
		CONTRACT NO. 72G07		
	ILLINOIS FED. AID PROJECT			