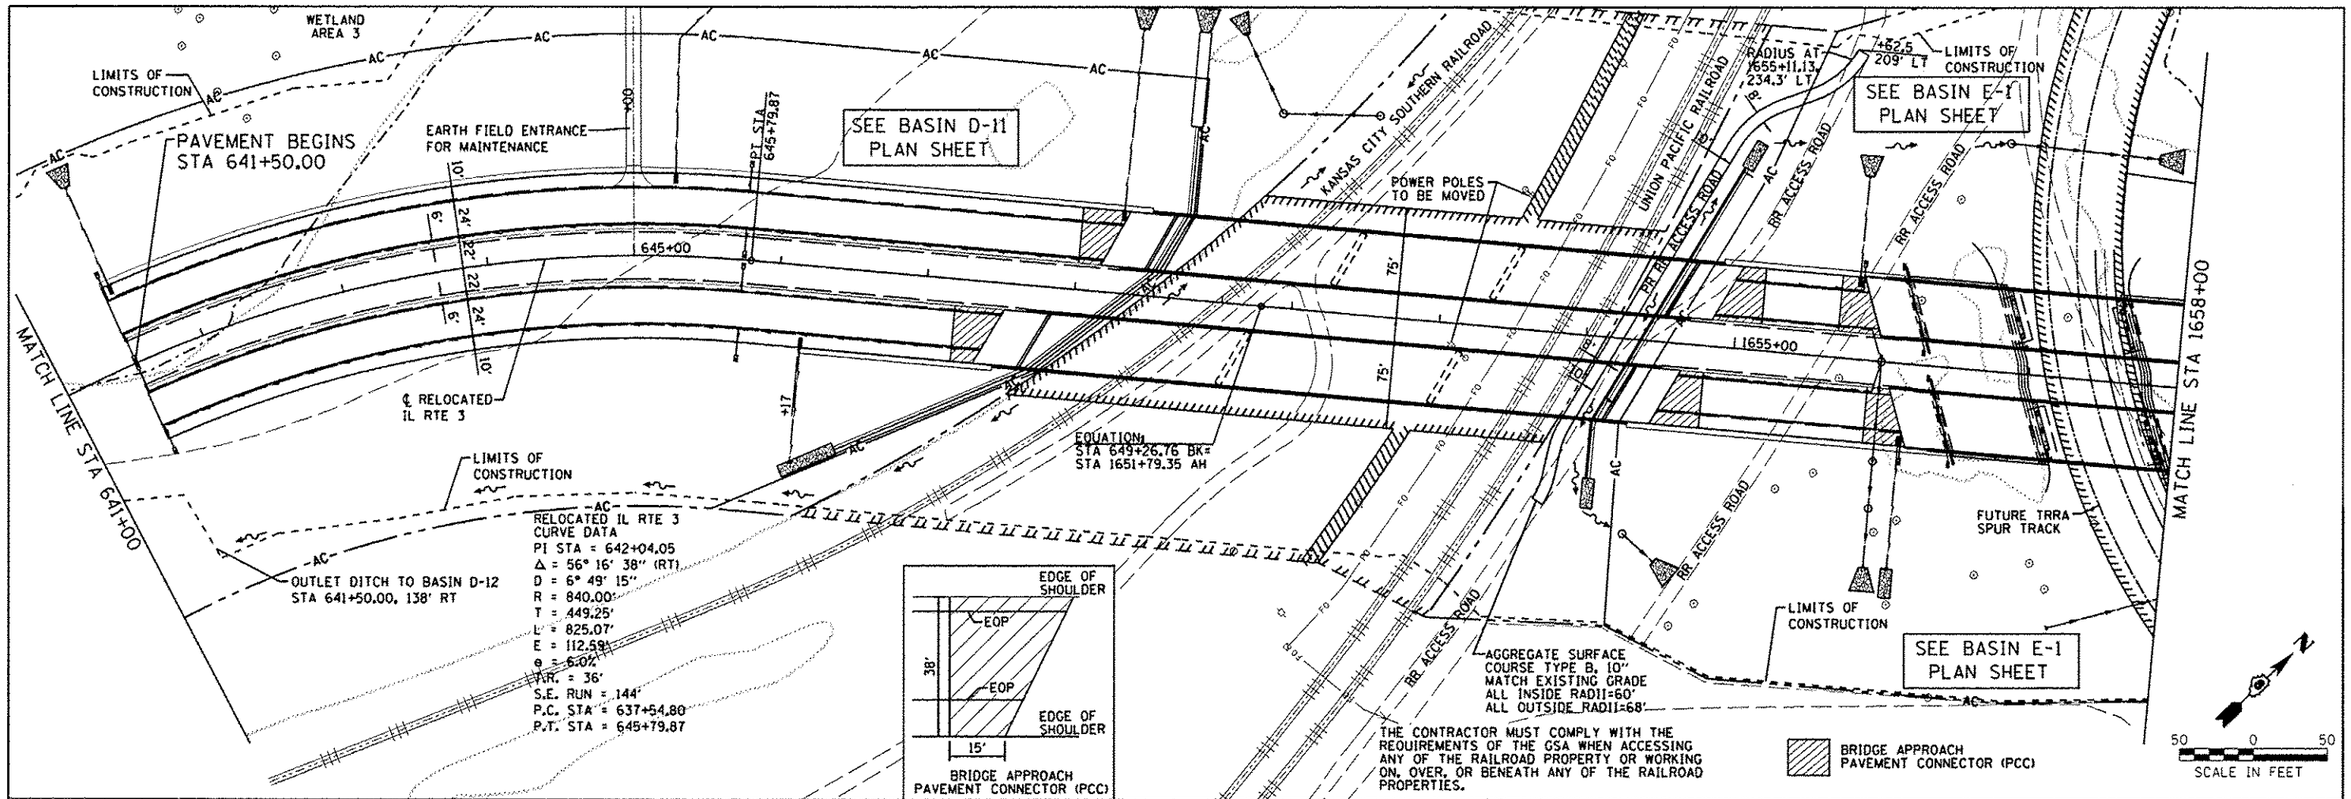

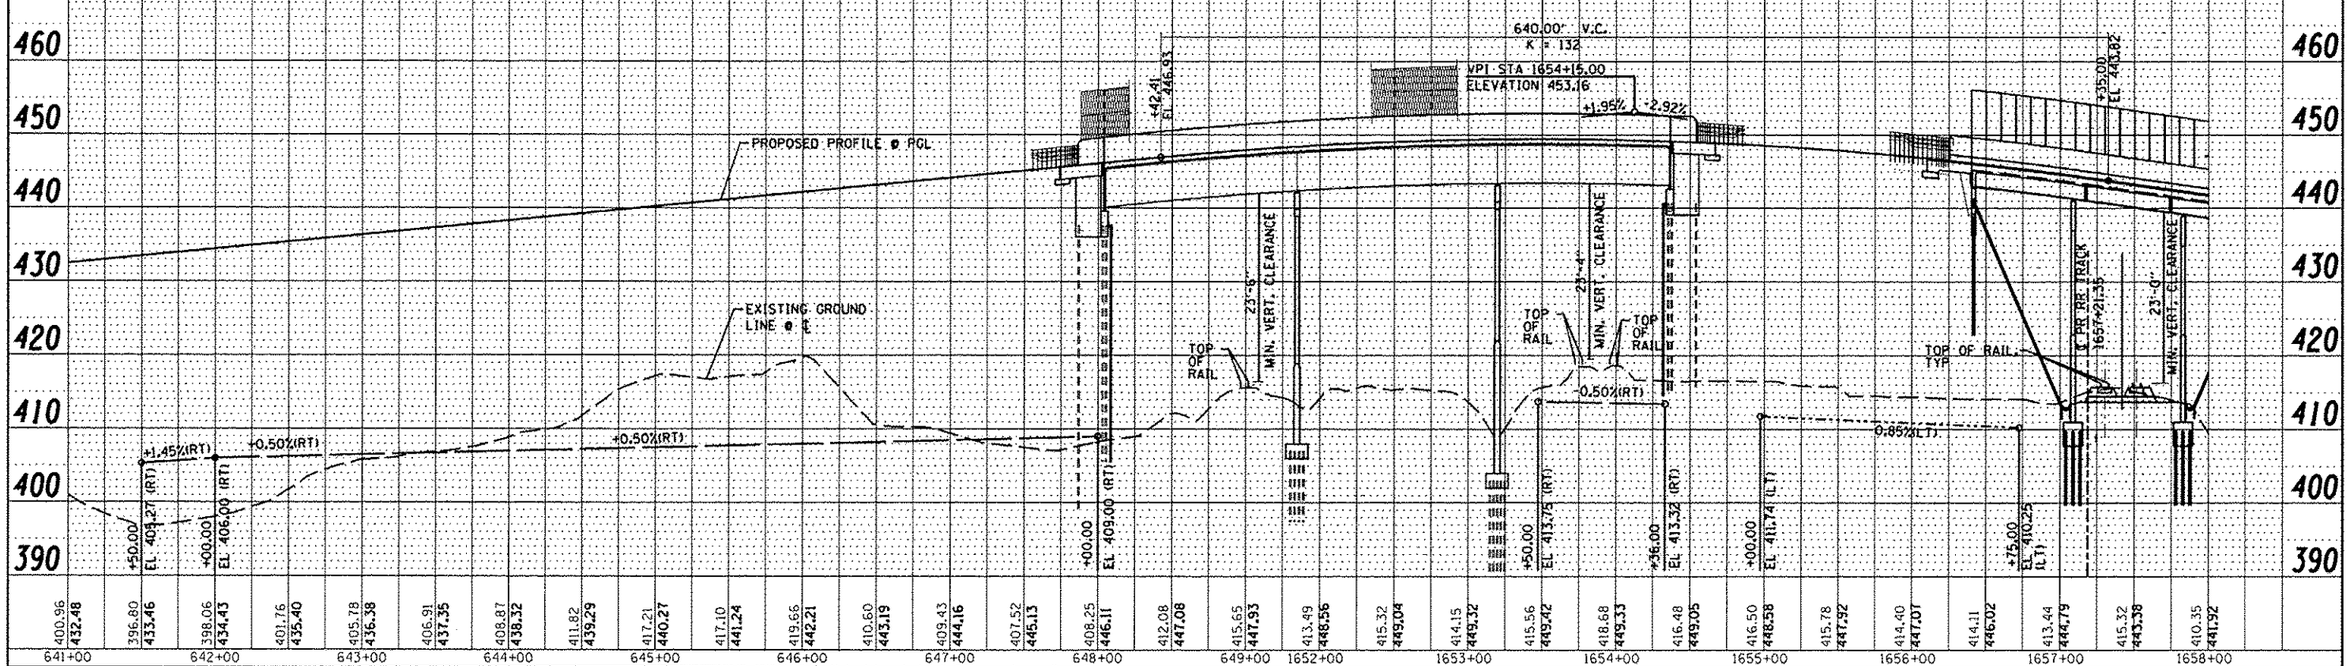

Farnsworth GROUP, INC. 2709 McGraw Drive Bloomington Illinois 61704 309/663-8435 309/663-1571 fax	USER NAME = #USER#	DESIGNED - JJO	REVISED - 02/06/13
		DRAWN - JJO	REVISED - 03/15/13
	PLOT SCALE = #SCALE#	CHECKED - PJM	REVISED - 03/29/13
	PLOT DATE = #DATE#	DATE 12/10/12	REVISED - 04/26/13

STATE OF ILLINOIS
DEPARTMENT OF TRANSPORTATION

PLAN & PROFILE

SCALE: | SHEET NO. OF SHEETS | STA. TO STA.

F.A.P. RTE.	SECTION	COUNTY	TOTAL SHEETS	SHEET NO.
788	520-1-2HVB, 520-1-2HVB-1	ST. CLAIR	237	26
		CONTRACT NO. 76848		
	ILLINOIS FED. AID PROJECT			

PP-3