FINAL SURVEY	NOTE BOOK	NO.	BY	DATE
	SURVEYED			
	PLOTTED			
	TEMPLATE			
	AREAS			
	AREAS CHECKED			

ORIGINAL SURVEY	NOTE BOOK	NO.	BY	DATE
	SURVEYED			
	PLOTTED			
	TEMPLATE			
	AREAS			
	AREAS CHECKED			

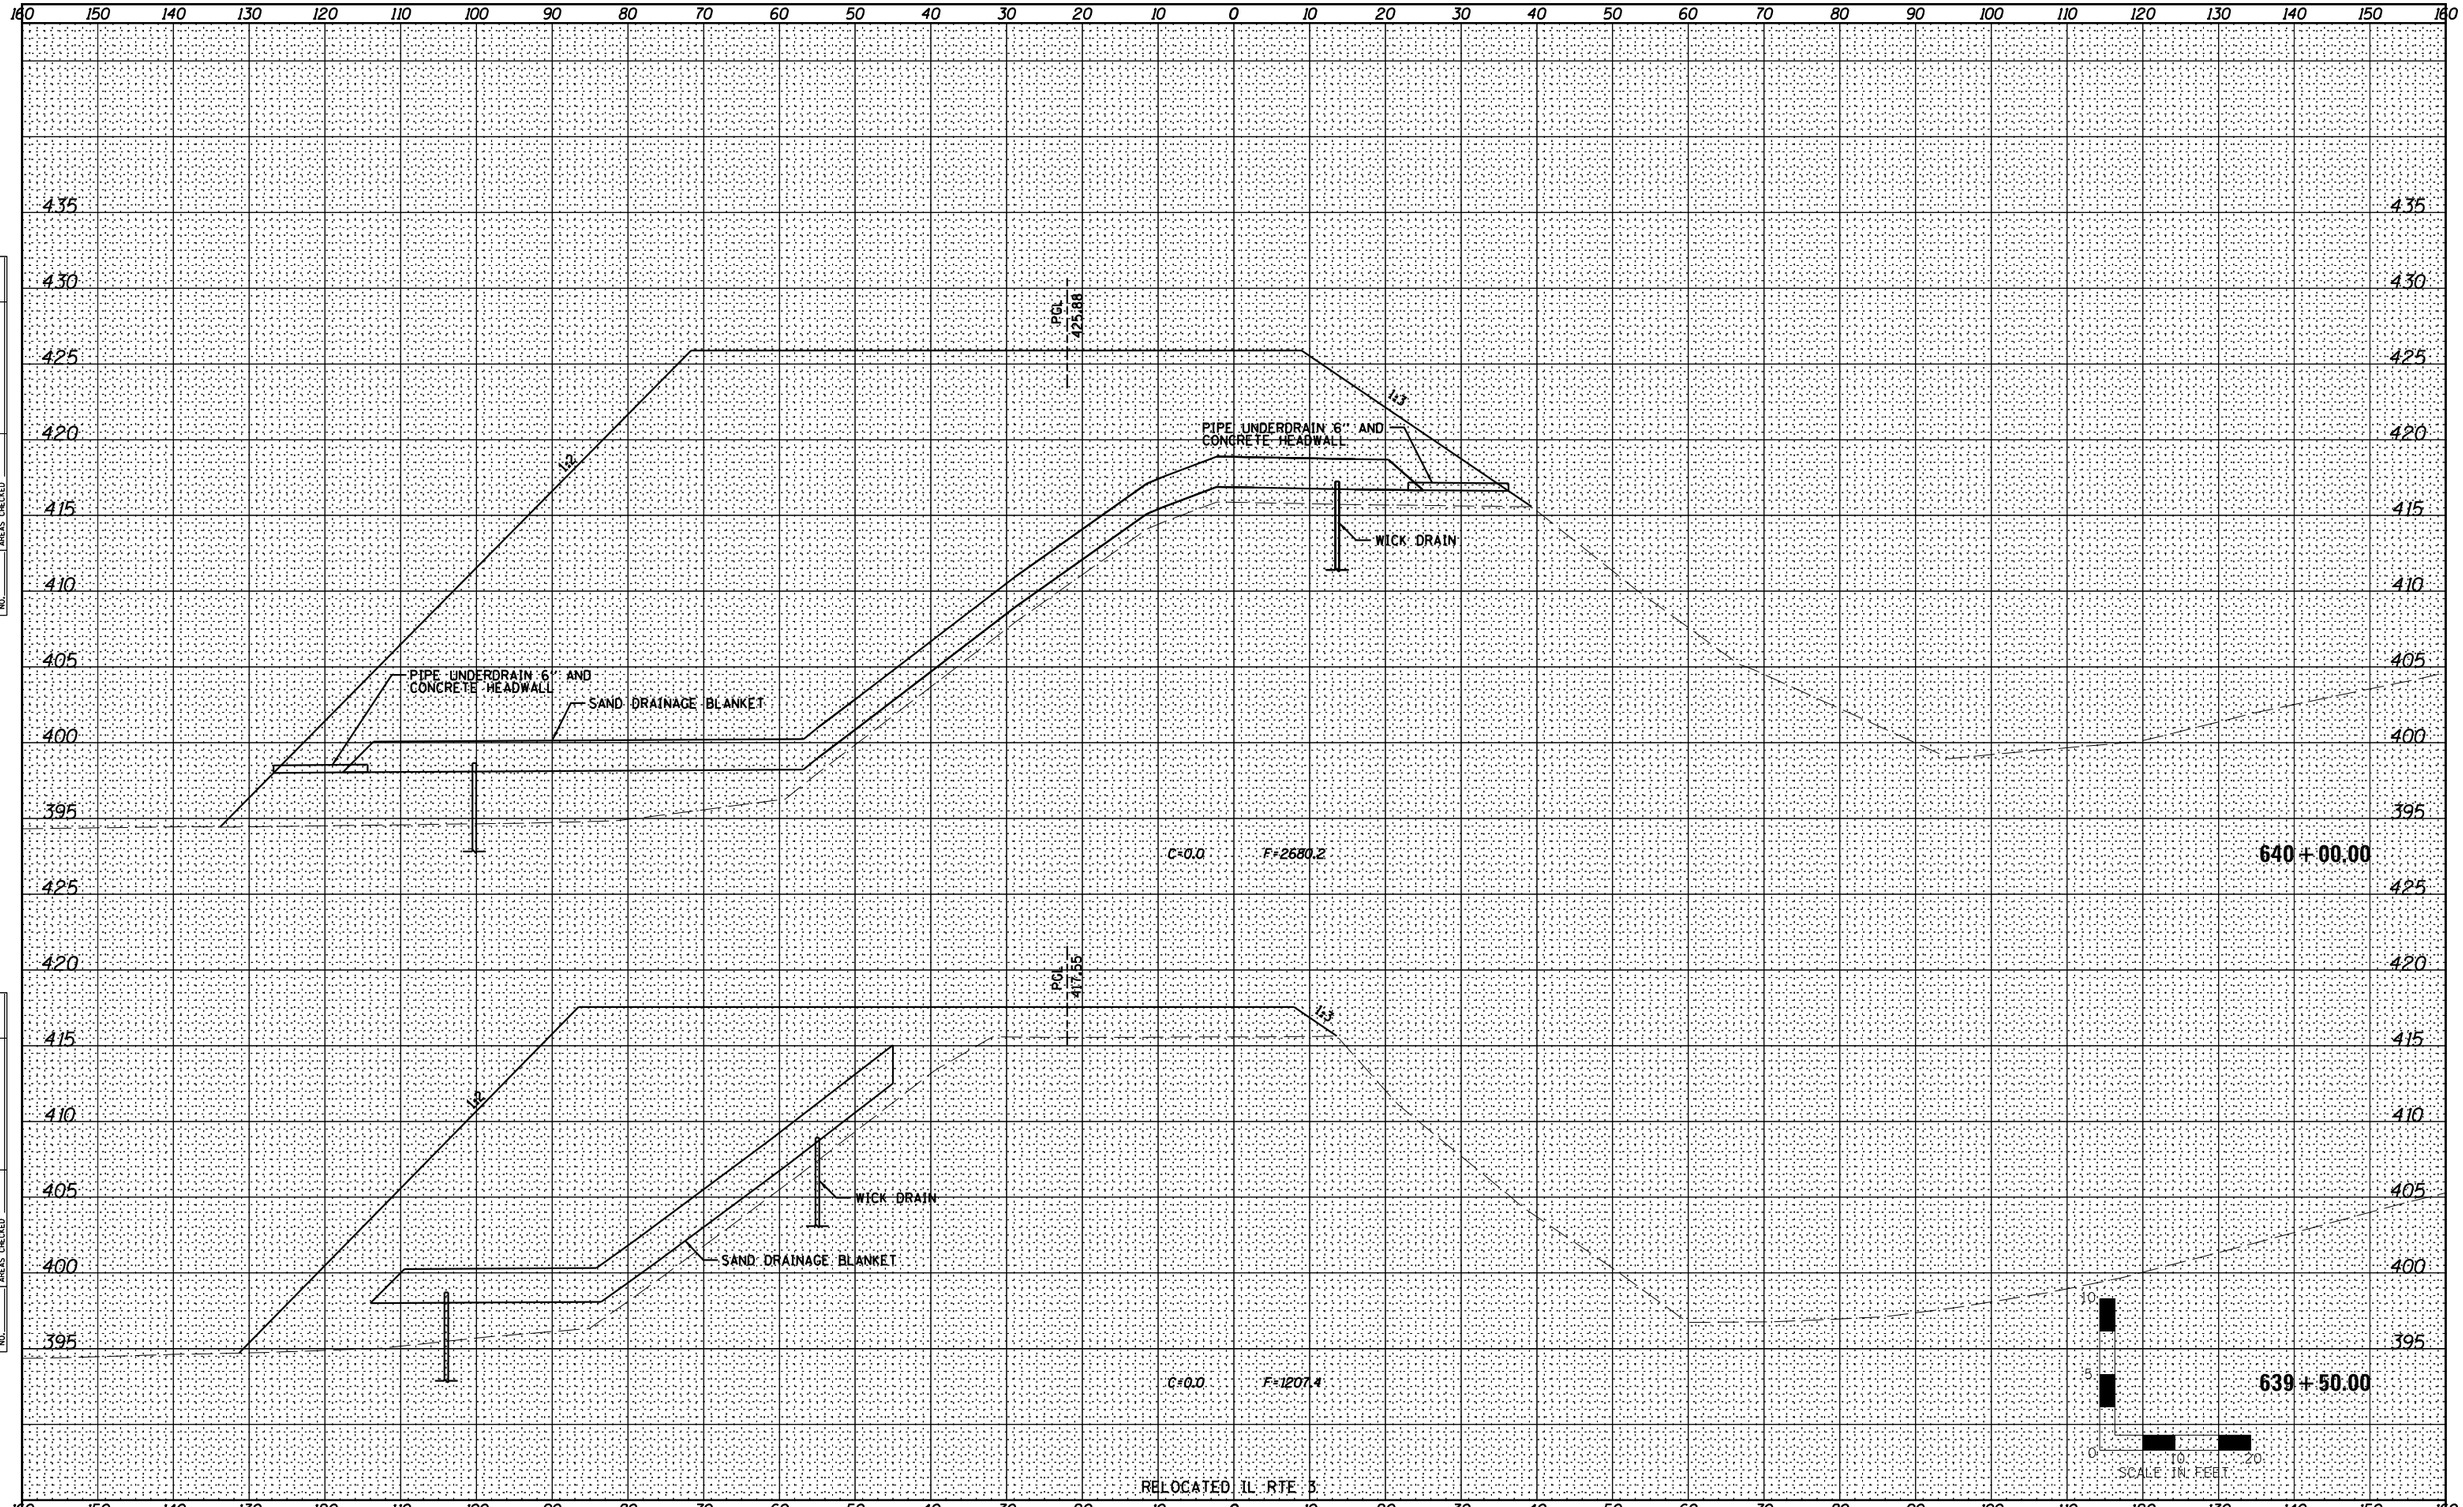

Farnsworth GROUP, INC. 2709 McGraw Drive Bloomington, Illinois 61704 309/663-8435, 309/663-1571 fax	USER NAME = dmeyer	DESIGNED - JJO	REVISED - 02/06/13
		DRAWN - JJO	REVISED - 03/15/13
	PLOT SCALE = 100.0000 ' / in.	CHECKED - PJM	REVISED -
	PLOT DATE = 3/25/2013	DATE - 12/10/12	REVISED -

STATE OF ILLINOIS
DEPARTMENT OF TRANSPORTATION

CROSS SECTIONS

SCALE: | SHEET NO. OF SHEETS | STA. 639+50.00 TO STA. 640+00.00

F.A.P RTE.	SECTION	COUNTY	TOTAL SHEETS	SHEET NO.
788	520-1-2HVB, 520-1-2HVB-1	ST. CLAIR	237	185
		CONTRACT NO. 76848		
	ILLINOIS FED. AID PROJECT			