FINAL SURVEY	NOTE BOOK	NO.
SURVEYED	AREAS	AREAS CHECKED
PLOTTED		
TEMPLATE		

BY	DATE

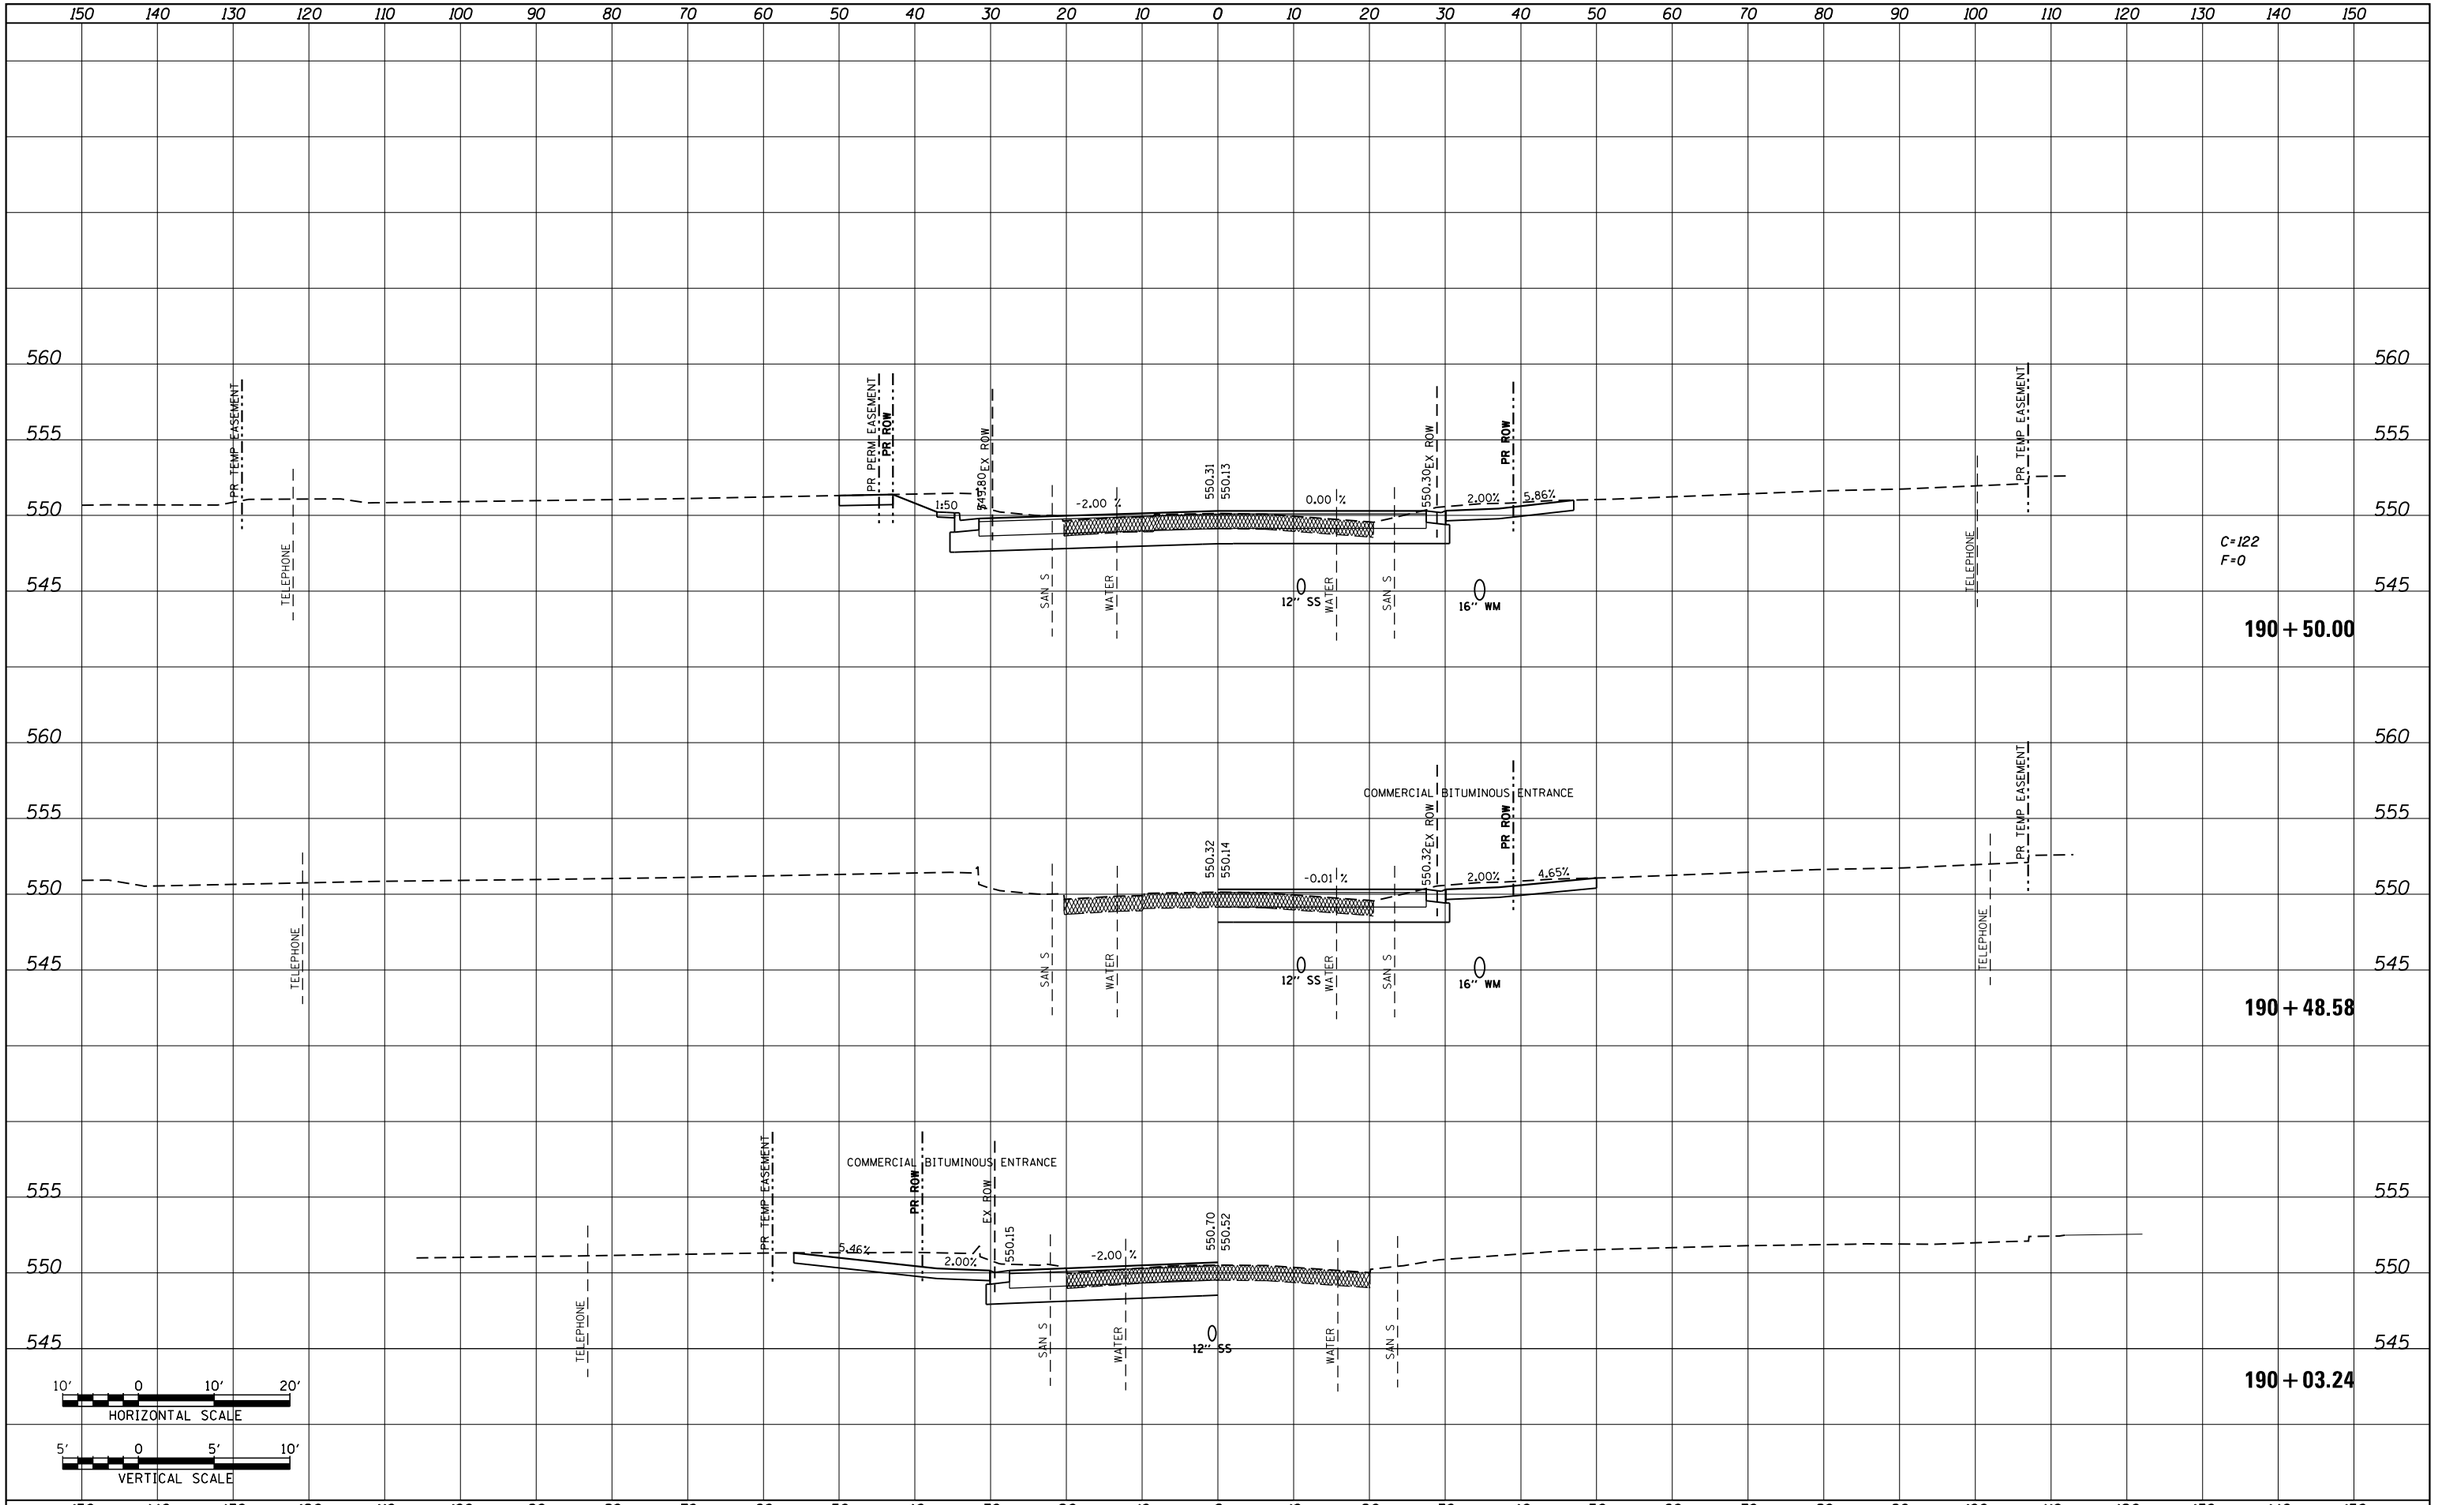

ORIGINAL SURVEY	NOTE BOOK	NO.
SURVEYED	AREAS	AREAS CHECKED
PLOTTED		
TEMPLATE		

BY	DATE

FILE NAME = P:\Projects\513501\CADD\DGN\D876B85-sht-xsc-159.dgn	USER NAME = default	DESIGNED - AGF	REVISED -
		DRAWN - AGF	REVISED -
$MODELNAME$	PLOT SCALE = 20.0000 ' / in.	CHECKED - CLS	REVISED -
	PLOT DATE = 1/25/2013	DATE - 01/25/2013	REVISED -

STATE OF ILLINOIS
DEPARTMENT OF TRANSPORTATION

IL ROUTE 159
MAINLINE CROSS SECTIONS

SCALE: H: 1"=10' V: 1"=5' | SHEET 22 OF 72 SHEETS | STA. 190+03.24 | TO STA. 190+50.00

F.A.P. RTE.	SECTION	COUNTY	TOTAL SHEETS	SHEET NO.
600	60-(30,31,128)-3	MADISON	529	391
		CONTRACT NO. 76B85		
	ILLINOIS	FED. AID PROJECT		