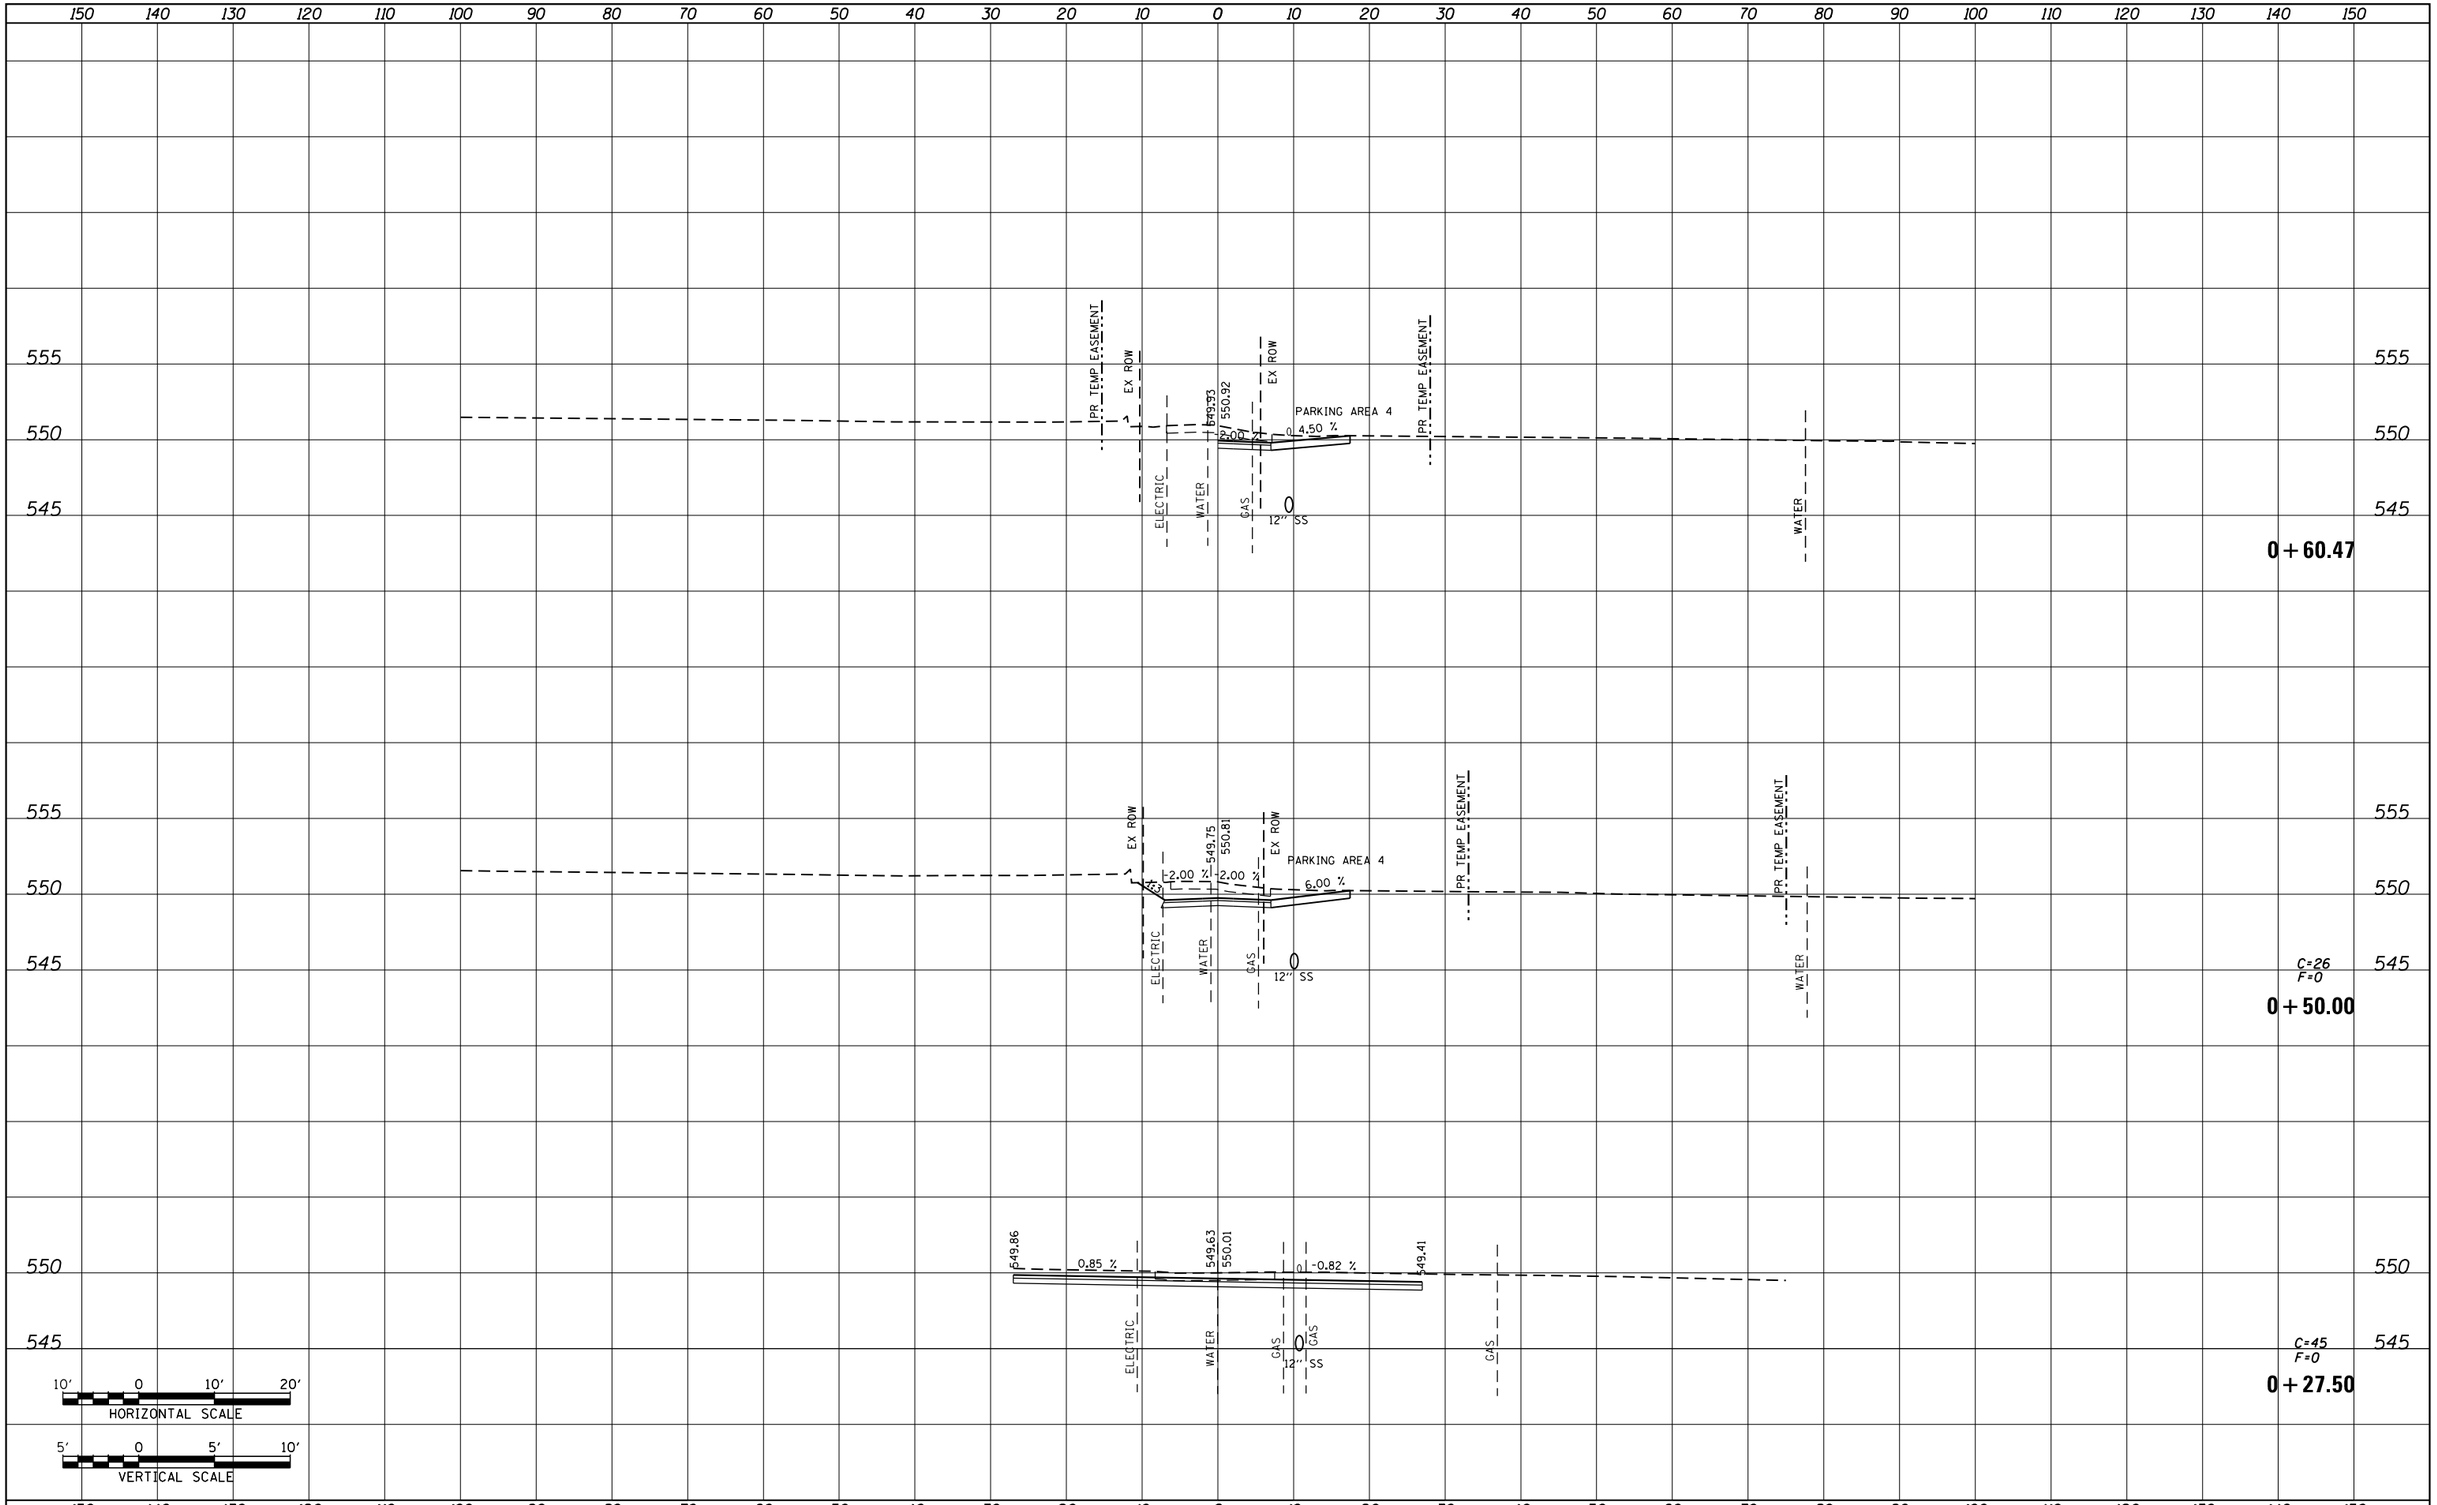

FILE NAME = P:\Projects\513501\CADD\DGN\D876B85-sht-xsc-alley-19065.dgn	USER NAME = default	DESIGNED - AGF	REVISED -
		DRAWN - AGF	REVISED -
	PLOT SCALE = 20.0000 ' / in.	CHECKED - CLS	REVISED -
	PLOT DATE = 1/25/2013	DATE - 01/25/2013	REVISED -

STATE OF ILLINOIS
DEPARTMENT OF TRANSPORTATION

ALLEY AT 190+65
SIDE ROAD CROSS SECTIONS

SCALE: H: 1"=10' V: 1"=5' | SHEET NO. 1 OF 2 SHEETS | STA. 0+27.50 TO STA. 0+60.47

F.A.P. RTE.	SECTION	COUNTY	TOTAL SHEETS	SHEET NO.
600	60-(30,31,128)-3	MADISON	529	467

CONTRACT NO. 76B85

ILLINOIS FED. AID PROJECT

FINAL SURVEY: NOTE BOOK NO. | SURVEYED | PLOTTED | TEMPLATE | AREAS | AREAS CHECKED | BY | DATE

ORIGINAL SURVEY: NOTE BOOK NO. | SURVEYED | PLOTTED | TEMPLATE | AREAS | AREAS CHECKED | BY | DATE