| FINAL SURVEY | BY | DATE |
|---|---|---|
| SURVEYED | | |
| PLOTTED | | |
| TEMPLATE | | |
| AREAS | | |
| NOTE BOOK | | |
| NO. | AREAS CHECKED | |

| ORIGINAL SURVEY | BY | DATE |
|---|---|---|
| SURVEYED | | |
| PLOTTED | | |
| TEMPLATE | | |
| AREAS | | |
| NOTE BOOK | | |
| NO. | AREAS CHECKED | |

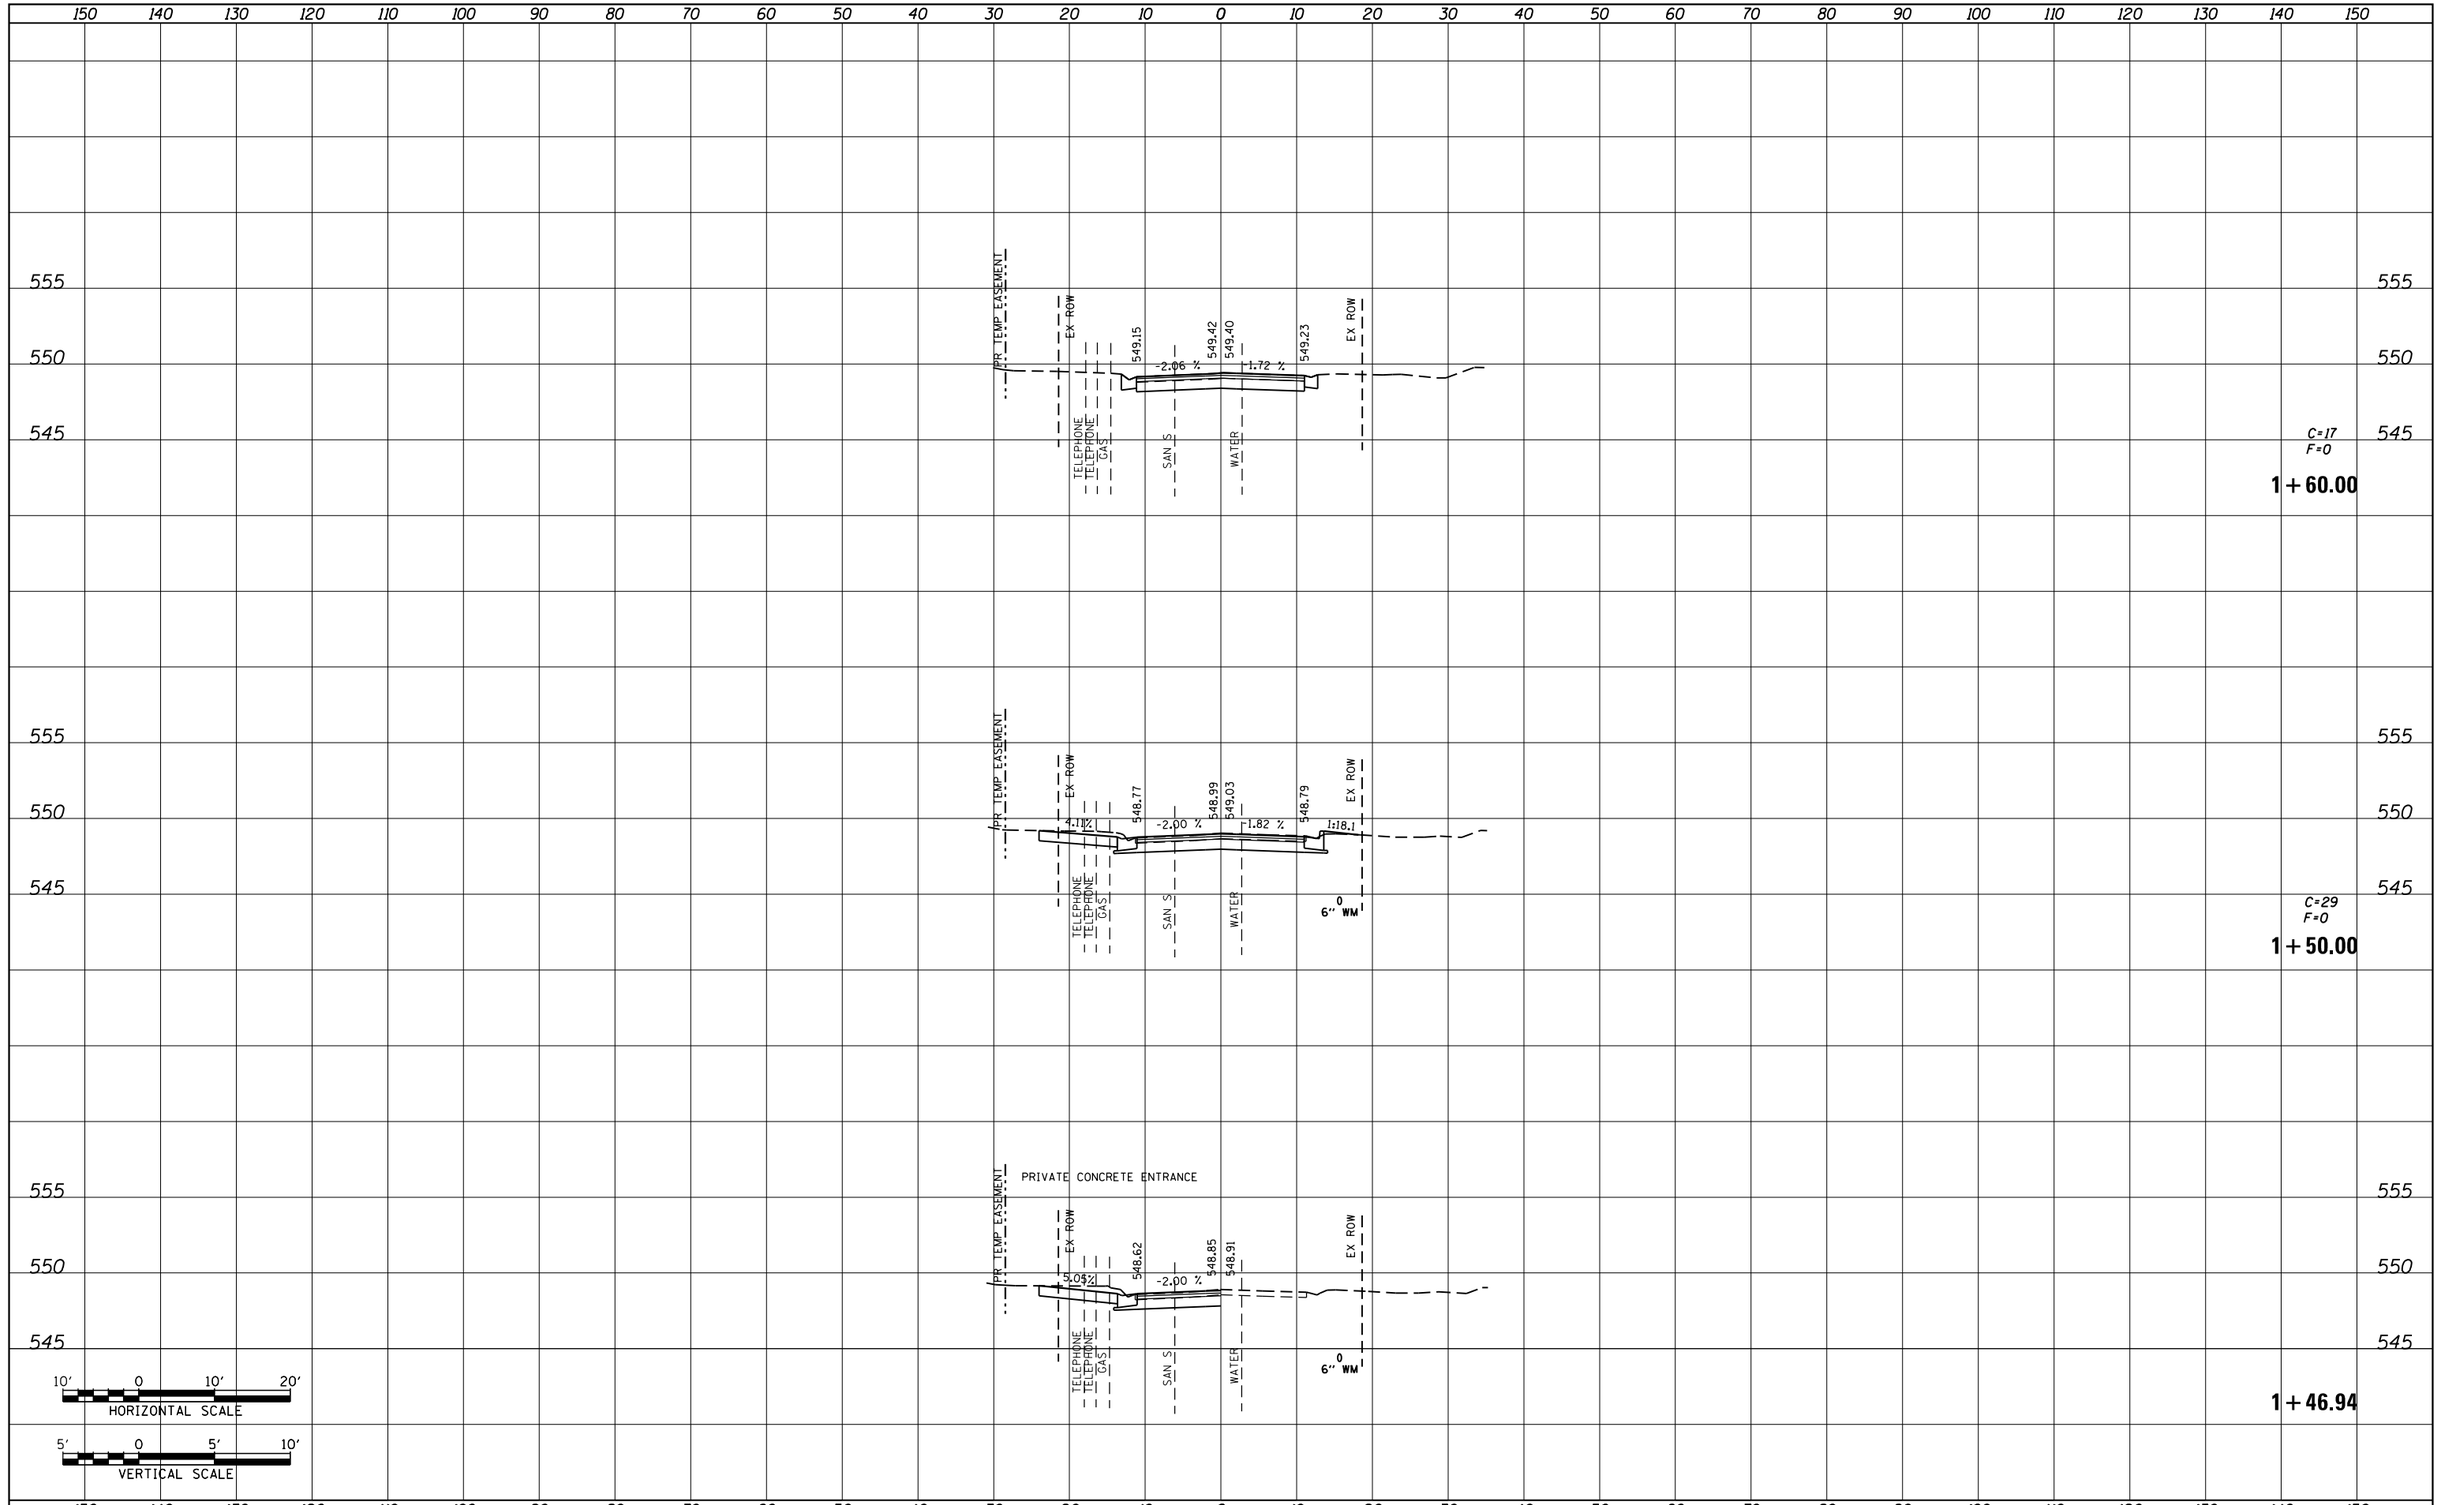


| FILE NAME = | USER NAME = default | DESIGNED - AGF | REVISED - |
|---|---|---|---|
| P:\Projects\513501\CADD\DGN\D876B85-sht-xsc-union.dgn | | DRAWN - AGF | REVISED - |
| | PLOT SCALE = 20.0009 ' / in. | CHECKED - CLS | REVISED - |
| | PLOT DATE = 1/25/2013 | DATE - $DATA | REVISED - |

**STATE OF ILLINOIS**
**DEPARTMENT OF TRANSPORTATION**

**UNION AVE**
**SIDE ROAD CROSS SECTIONS**

SCALE: H: 1"=10' V: 1"=5' | SHEET NO. 3 OF 3 SHEETS | STA. 1+46.94 | TO STA. 1+60.00

| F.A.P. RTE. | SECTION | COUNTY | TOTAL SHEETS | SHEET NO. |
|---|---|---|---|---|
| 600 | 60-(30,31,128)-3 | MADISON | 529 | 497 |
| | | CONTRACT NO. 76B85 | | |
| | | ILLINOIS FED. AID PROJECT | | |