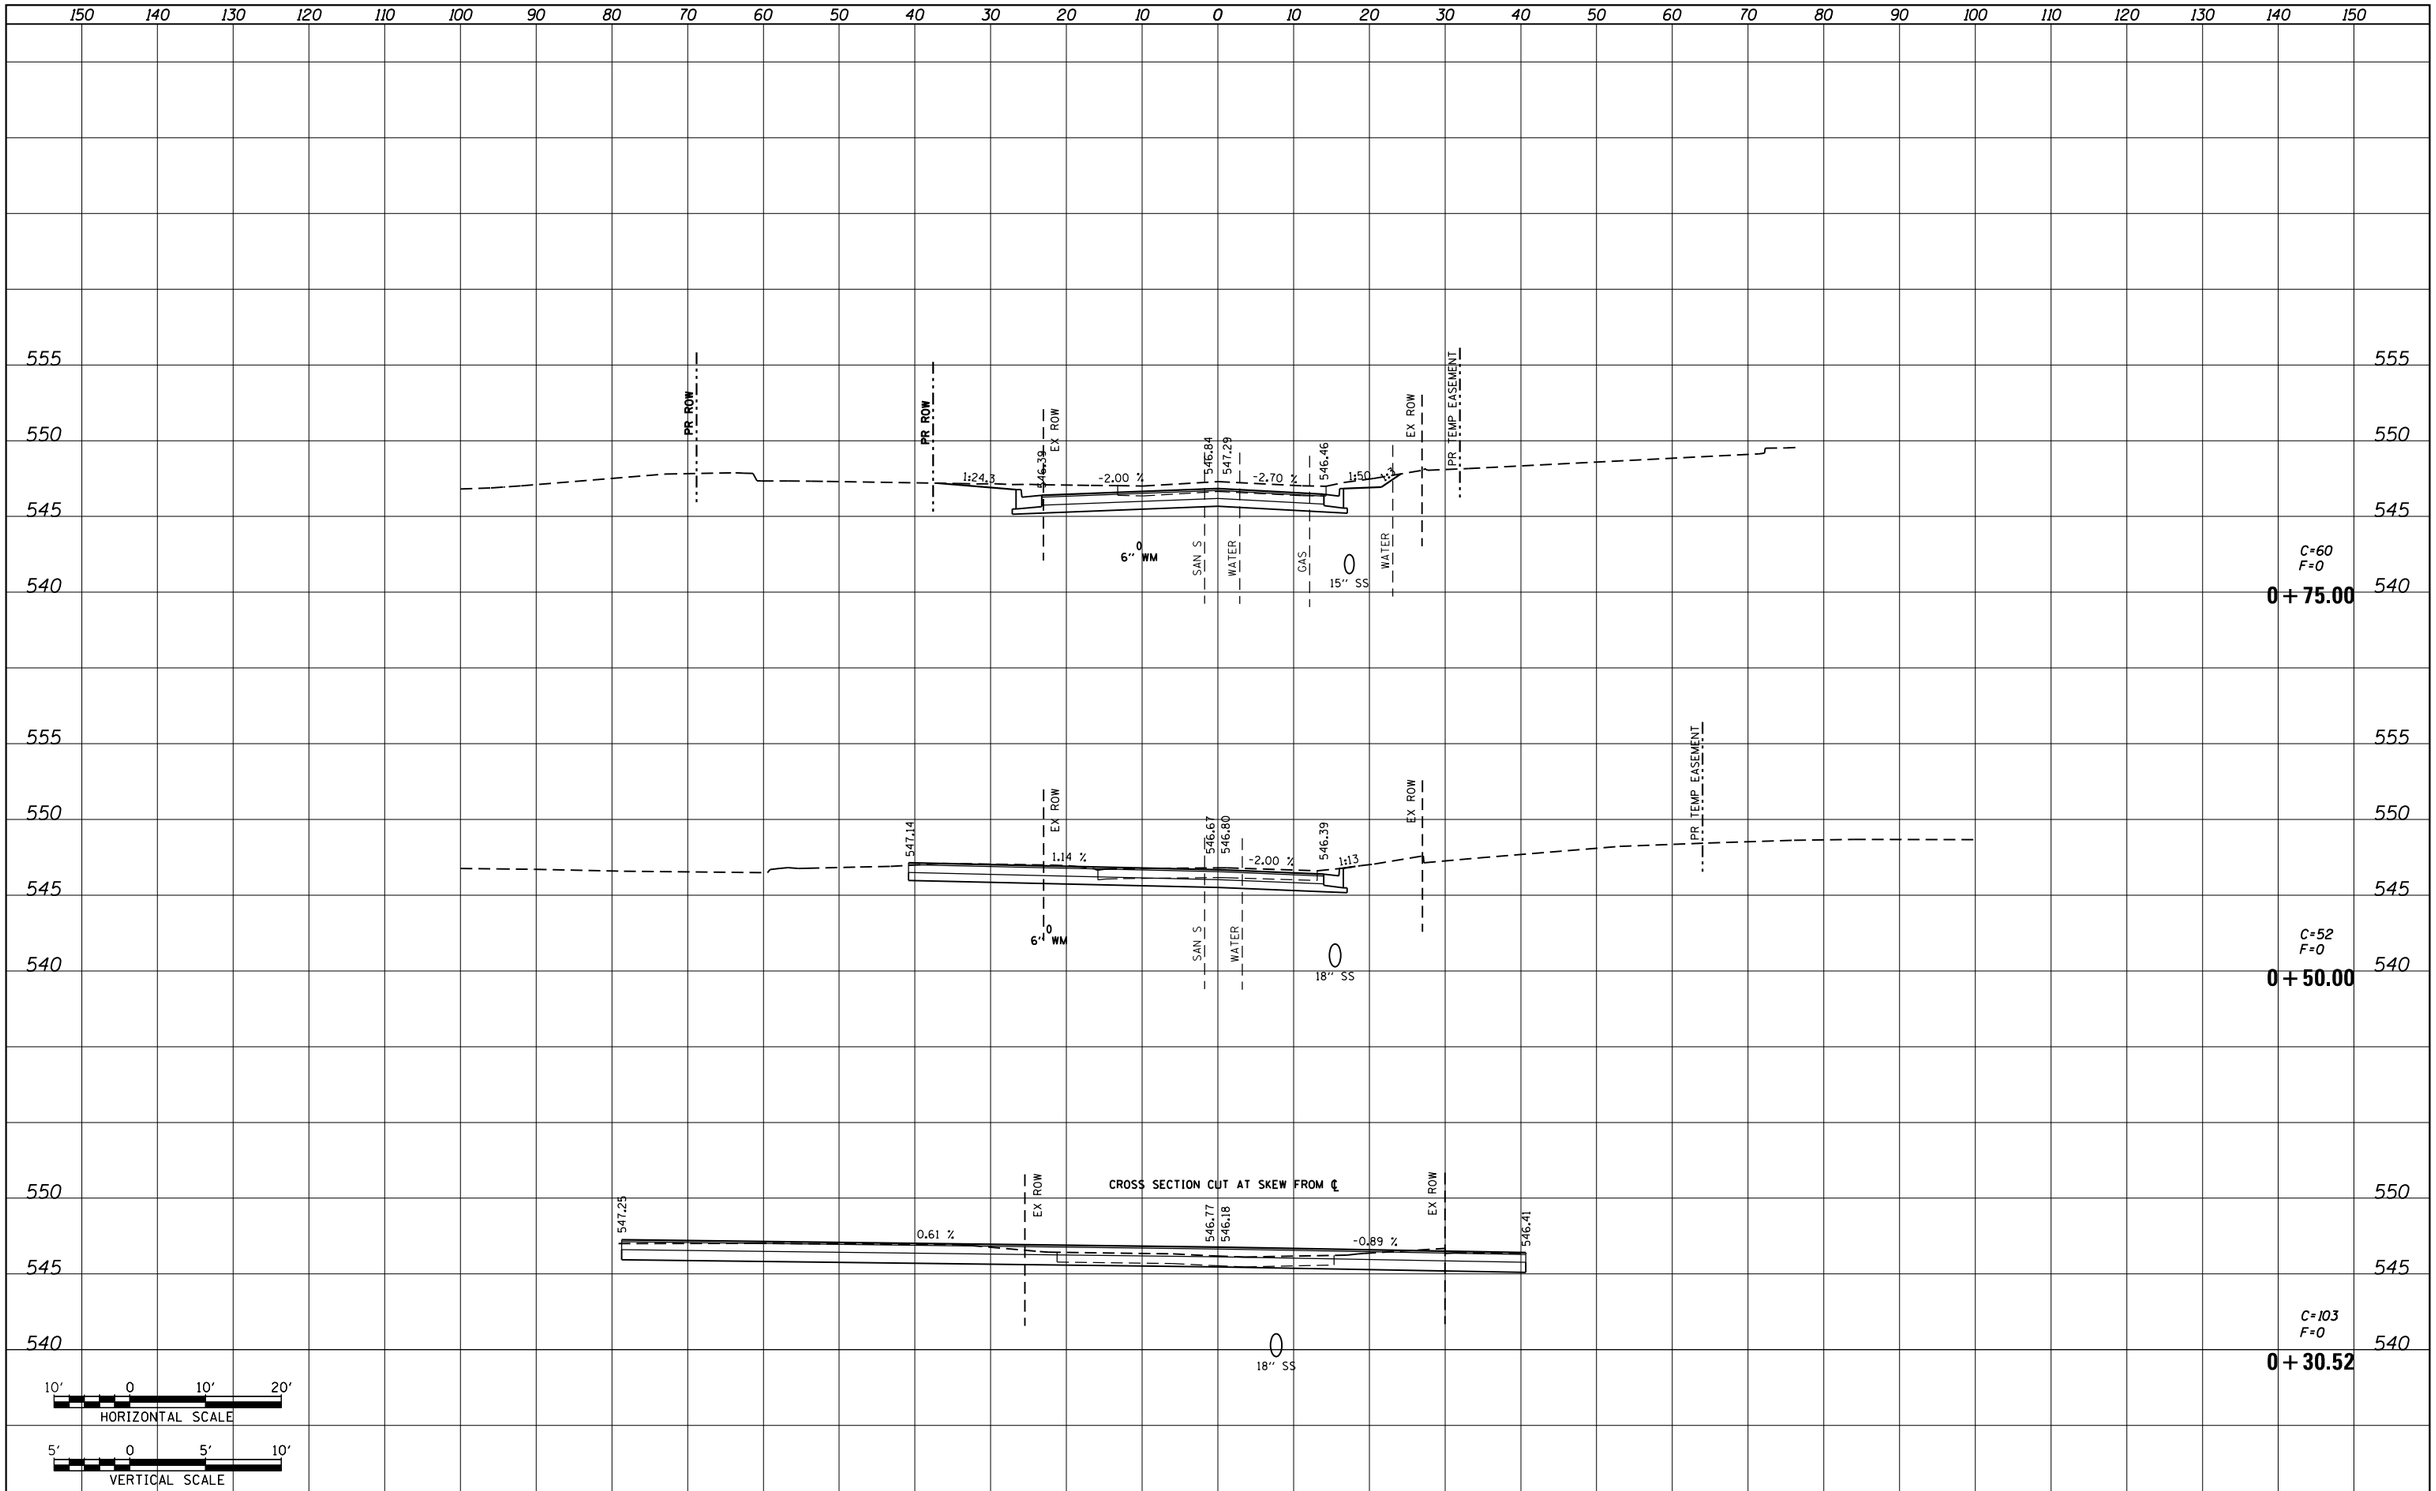

FINAL SURVEY		BY	DATE
NOTE BOOK	SURVEYED		
	PLOTTED		
	TEMPLATE		
	AREAS		
NO.	AREAS CHECKED		

ORIGINAL SURVEY		BY	DATE
NOTE BOOK	SURVEYED		
	PLOTTED		
	TEMPLATE		
	AREAS		
NO.	AREAS CHECKED		

FILE NAME = P:\Projects\513501\CADD\DGN\D876B85-sht-xsc-illinois.dgn	USER NAME = default	DESIGNED - AGF	REVISED -
		DRAWN - AGF	REVISED -
	PLOT SCALE = 20.0000 ' / in.	CHECKED - CLS	REVISED -
	PLOT DATE = 1/25/2013	DATE - 01/25/2013	REVISED -

STATE OF ILLINOIS
DEPARTMENT OF TRANSPORTATION

ILLINOIS AVE
SIDE ROAD CROSS SECTIONS

SCALE: H: 1"=10' V: 1"=5' | SHEET NO. 1 OF 3 SHEETS | STA. 0+30.52 TO STA. 0+75.00

F.A.P. RTE.	SECTION	COUNTY	TOTAL SHEETS	SHEET NO.
600	60-(30,31,128)-3	MADISON	529	506
		CONTRACT NO. 76B85		
		ILLINOIS FED. AID PROJECT		