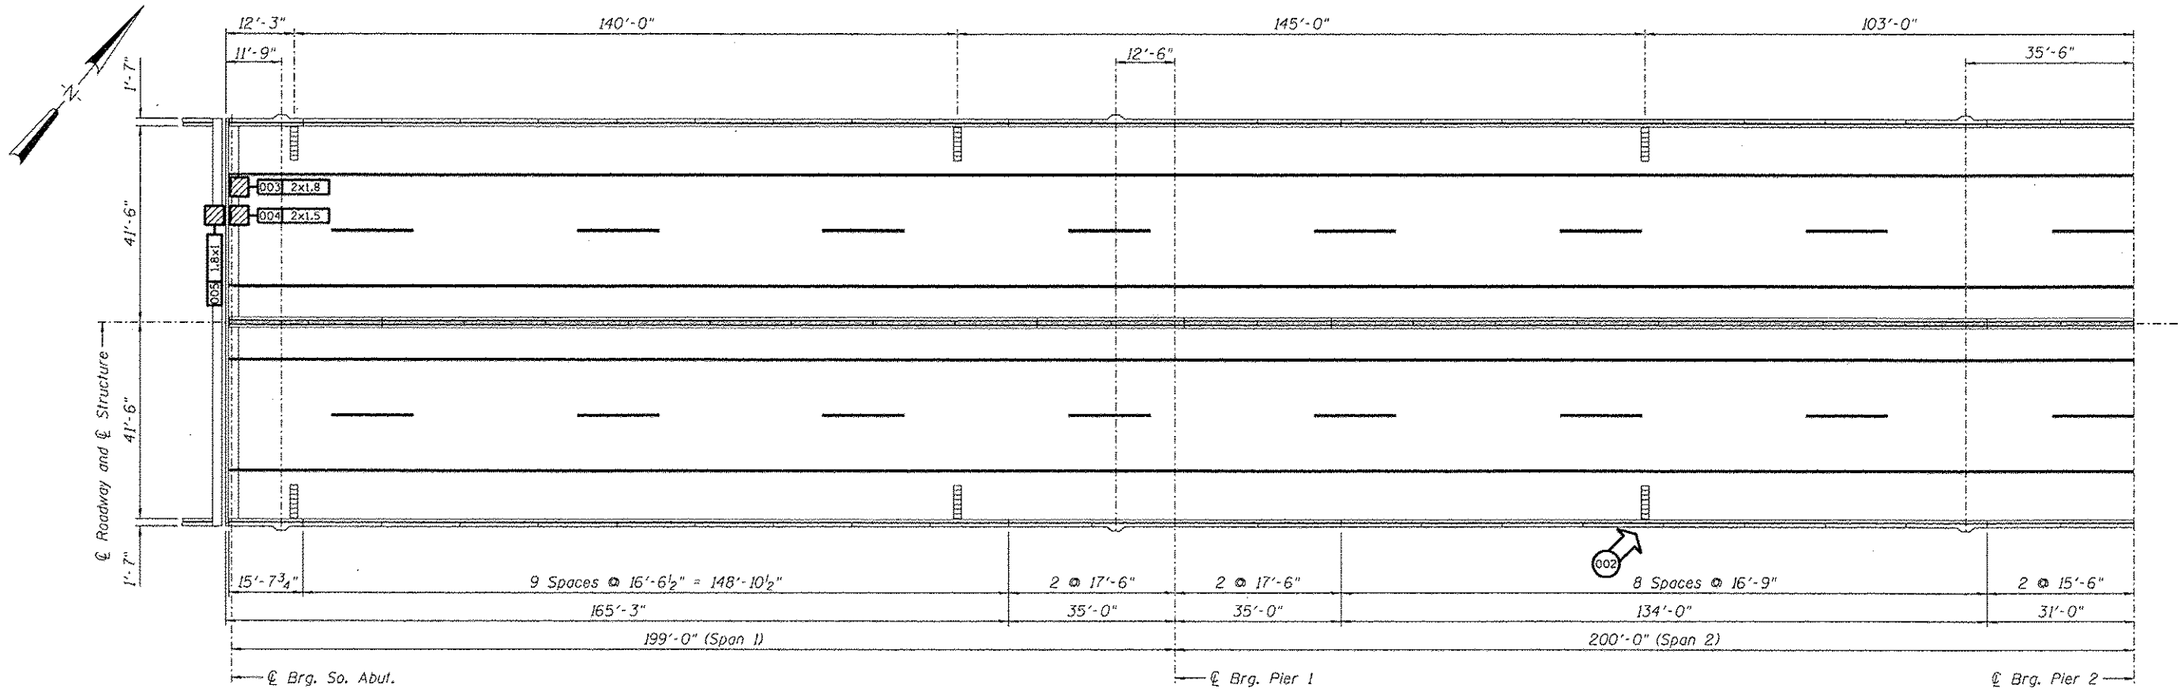

MISSOURI APPROACH - SPANS 1 and 2

REPAIRS LIST - SPANS 1 and 2

I.D.	Description	Pay Item	Units	Quantity
* 002	Missing Bracket Fastener	-	-	-
003	Concrete Spall	Deck Slab Repair (Partial)	SQ. YD.	0.40
004	Concrete Spall	Deck Slab Repair (Partial)	SQ. YD.	0.33
005	Concrete Spall	Deck Slab Repair (Partial)	SQ. YD.	0.20
-	-	-	-	-
-	-	-	-	-
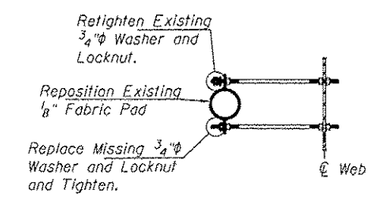

EXISTING DRAIN BRACKET

Note:
* Cost of repairing existing drain bracket shall be included in the Cost of Cleaning Bridge Scuppers and Downspouts.

OTHER ITEMS

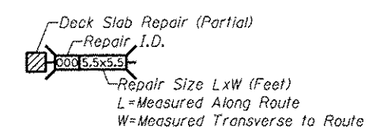

DECK SLAB REPAIR (PARTIAL)

DESIGNED -	EXAMINED	DATE -	STATE OF ILLINOIS DEPARTMENT OF TRANSPORTATION
CHECKED -	ENGINEER OF STRUCTURAL SERVICES		
DRAWN Rod	PASSED		
CHECKED MNM	ENGINEER OF BRIDGES AND STRUCTURES		

REPAIRS TO - DECK SLAB and PARAPETS - SPANS 1 and 2
STRUCTURE NO. 060-0255
SHEET NO. 04 OF 48 SHEETS

F.A.P. RTE.	SECTION	COUNTY	TOTAL SHEETS	SHEET NO.
304	100B-1DS-1	MADISON	58	14
		CONTRACT NO. 76E73		
		ILLINOIS FED. AID PROJECT		

HANSON
© Copyright Hanson Professional Services Inc. 2012
hdf1mq0028 10/01/2012 12:08:47 PM
I:\Projects\H0001\WIDA\CAD\SHEETS\060-0255-76E73-004-Deck_Repairs_Spans_1-2.dgn