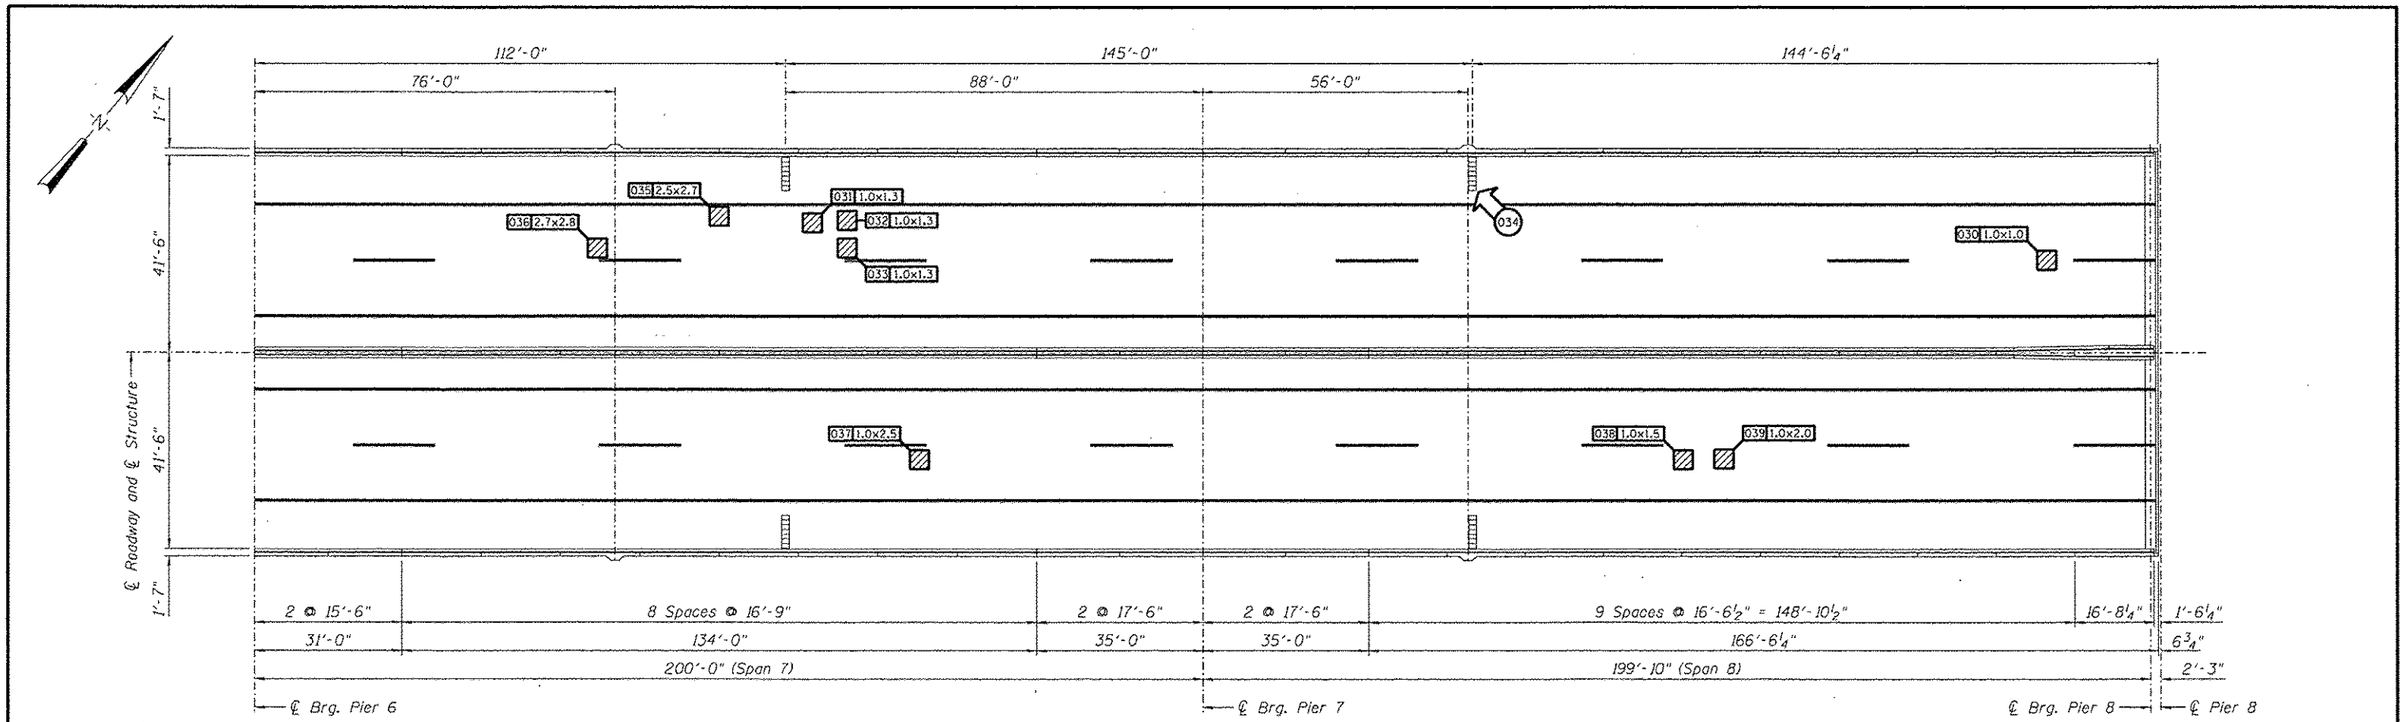

MISSOURI APPROACH - SPANS 7 and 8

REPAIRS LIST - SPANS 7 and 8

I.D.	Description	Pay Item	Units	Quantity
030	Concrete Spall	Deck Slab Repair (Partial)	SQ. YD.	0.11
031	Concrete Spall	Deck Slab Repair (Partial)	SQ. YD.	0.14
032	Concrete Spall	Deck Slab Repair (Partial)	SQ. YD.	0.14
033	Concrete Spall	Deck Slab Repair (Partial)	SQ. YD.	0.14
034	Clogged Scupper	Cleaning Bridge Scuppers and Downspouts	Each	1
035	Concrete Spall	Deck Slab Repair (Partial)	SQ. YD.	0.75
036	Concrete Spall	Deck Slab Repair (Partial)	SQ. YD.	0.84
037	Concrete Spall	Deck Slab Repair (Partial)	SQ. YD.	0.28
038	Concrete Spall	Deck Slab Repair (Partial)	SQ. YD.	0.17
039	Concrete Spall	Deck Slab Repair (Partial)	SQ. YD.	0.22
-	-	-	-	-
-	-	-	-	-
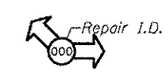

OTHER ITEMS

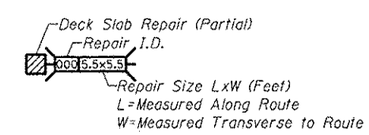

DECK SLAB REPAIR (PARTIAL)

DESIGNED -	EXAMINED	DATE -	STATE OF ILLINOIS DEPARTMENT OF TRANSPORTATION
CHECKED -	ENGINEER OF STRUCTURAL SERVICES		
DRAWN Rod	PASSED		
CHECKED MNM	ENGINEER OF BRIDGES AND STRUCTURES		

REPAIRS TO - DECK SLAB and PARAPETS - SPANS 7 and 8
STRUCTURE NO. 060-0255
SHEET NO. 06 OF 48 SHEETS

F.A.P. RTE.	SECTION	COUNTY	TOTAL SHEETS	SHEET NO.
304	100B-1DS-1	MADISON	58	16
		CONTRACT NO. 76E73		
		ILLINOIS FED. AID PROJECT		

HANSON
© Copyright Hanson Professional Services Inc. 2012
hsfrm00028 10/17/2012 12:08:48 PM
I:\Jobs\H\0007\H10-RC-AD\SHEETS\0600255-76E73-006-Deck_Repairs_Spans_7-8.dgn