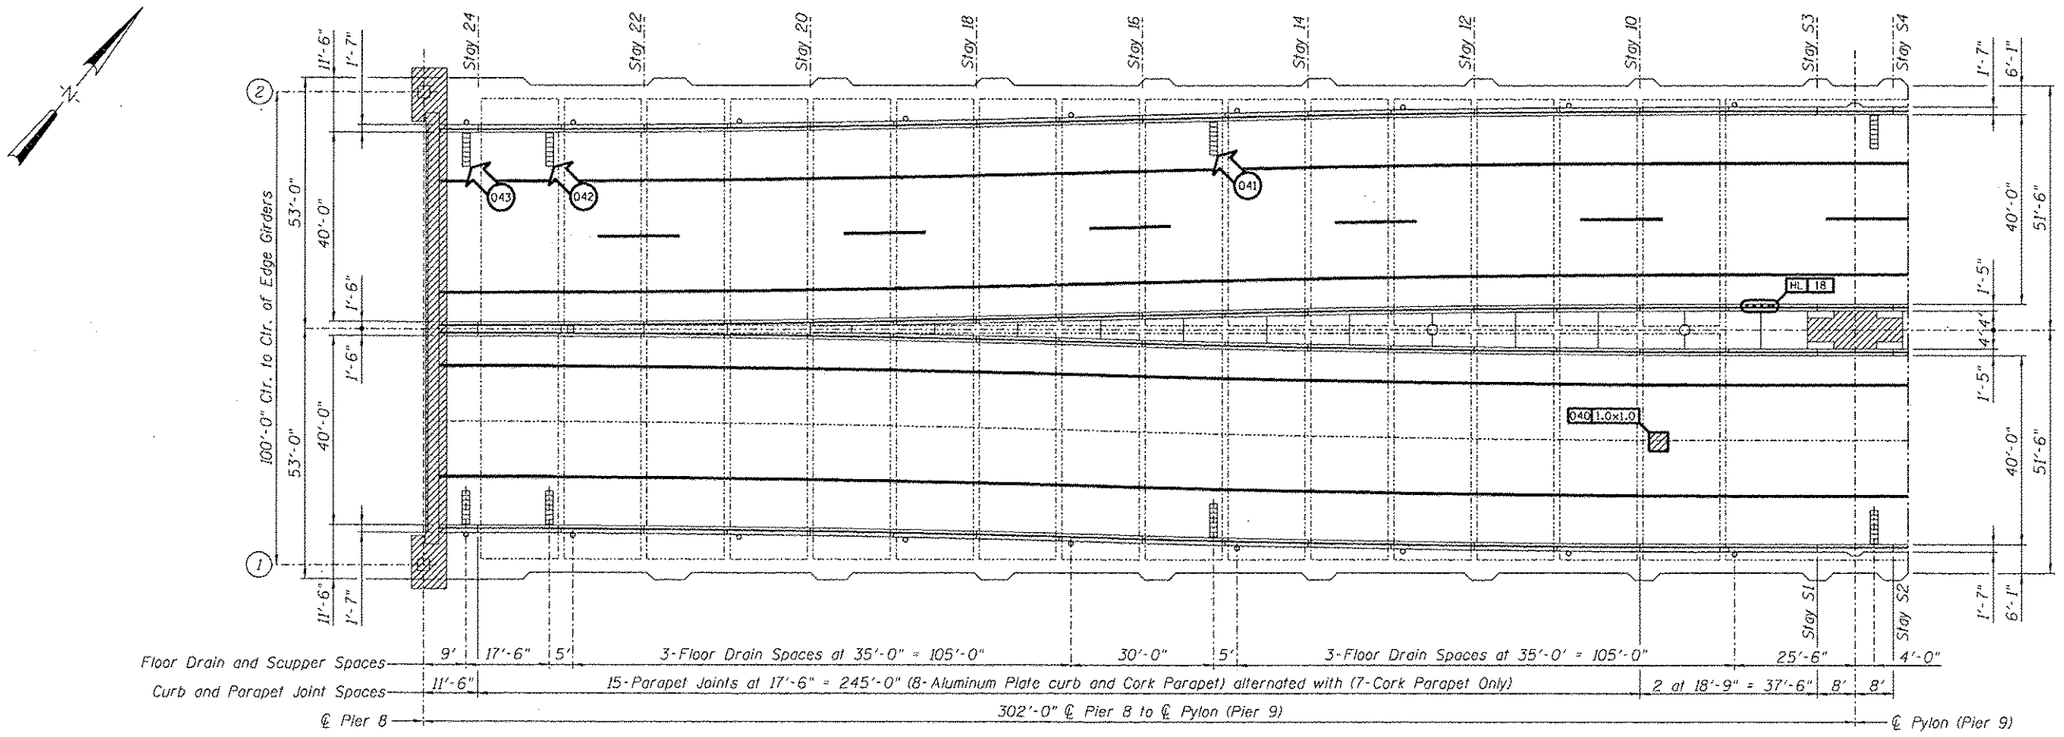

CSS - MISSOURI TAIL SPAN - SPAN 9

REPAIRS LIST - SPAN 9

I.D.	Description	Pay Item	Units	Quantity
040	Concrete Spall	Deck Slab Repair (Partial)	SQ. YD.	0.11
041	Clogged Scupper	Cleaning Bridge Scuppers and Downspouts	Each	1
042	Clogged Scupper	Cleaning Bridge Scuppers and Downspouts	Each	1
043	Clogged Scupper	Cleaning Bridge Scuppers and Downspouts	Each	1
-	-	-	-	-
-	-	-	-	-
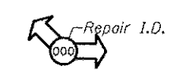

OTHER ITEMS

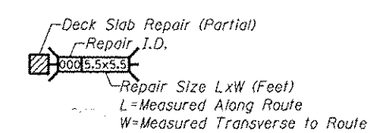

DECK SLAB REPAIR (PARTIAL)

DESIGNED -	EXAMINED	DATE -	STATE OF ILLINOIS DEPARTMENT OF TRANSPORTATION
CHECKED -	ENGINEER OF STRUCTURAL SERVICES		
DRAWN Rod	PASSED		
CHECKED MNM	ENGINEER OF BRIDGES AND STRUCTURES		

REPAIRS TO - CSS - DECK SLAB and PARAPETS - SPAN 9
STRUCTURE NO. 060-0255
SHEET NO. 07 OF 48 SHEETS

F.A.P. RTE.	SECTION	COUNTY	TOTAL SHEETS	SHEET NO.
304	100B-DS-1	MADISON	58	17
		CONTRACT NO. 76E73		
		ILLINOIS FED. AID PROJECT		

© Copyright Hanson Professional Services Inc. 2012

hufftn00028 10/17/2012 12:08:49 PM
I:\Projects\IHI0007\WD4\CAD\SHEETS\0600255-76E73-007-Deck_Repairs_CSS_Span_9.dgn