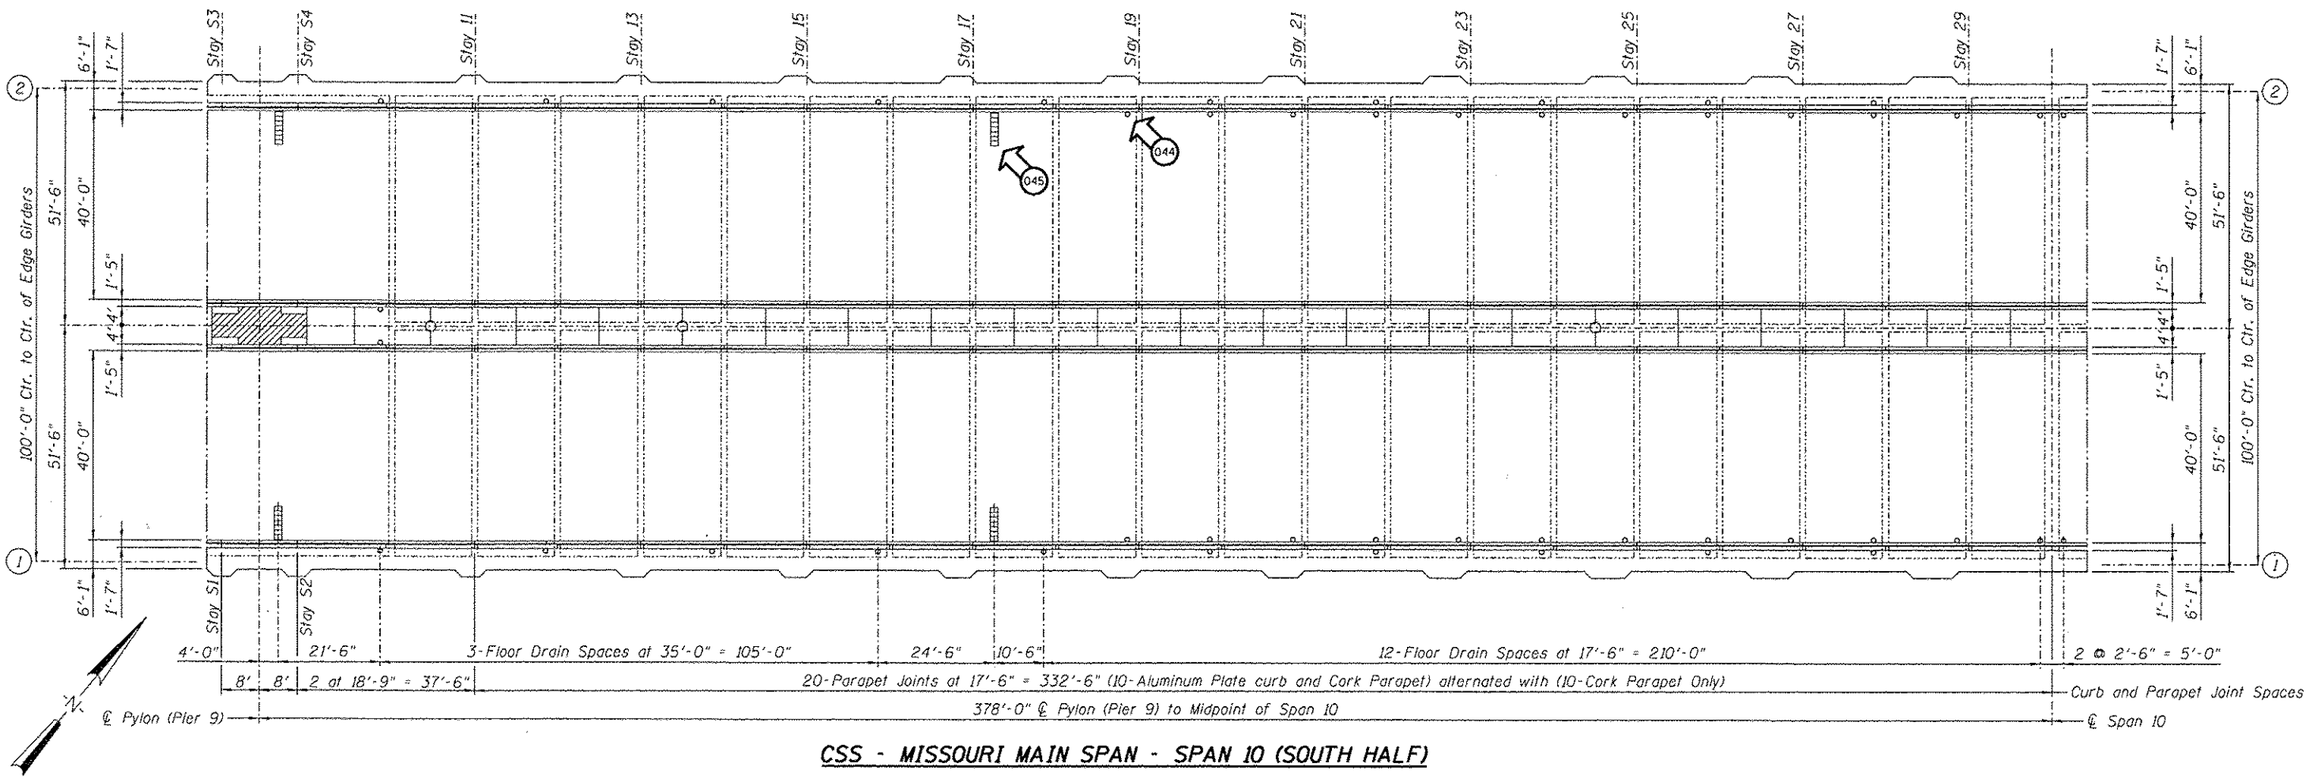

CSS - MISSOURI MAIN SPAN - SPAN 10 (SOUTH HALF)

REPAIRS LIST - SPAN 10 (SOUTH HALF)

I.D.	Repair Description	Pay Item	Units	Quantity
044	Clogged Floor Drain	Cleaning Bridge Scuppers and Downspouts	Each	1
045	Clogged Scupper	Cleaning Bridge Scuppers and Downspouts	Each	1
-	-	-	-	-
-	-	-	-	-
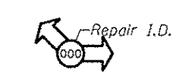

OTHER ITEMS

DESIGNED -	EXAMINED	DATE -	
CHECKED -		ENGINEER OF STRUCTURAL SERVICES	
DRAWN Rod	PASSED		
CHECKED MNM		ENGINEER OF BRIDGES AND STRUCTURES	

STATE OF ILLINOIS
DEPARTMENT OF TRANSPORTATION

REPAIRS TO – CSS – DECK and PARAPETS – SPAN 10 (SO. HALF)
STRUCTURE NO. 060-0255

SHEET NO. 08 OF 48 SHEETS

F.A.P. RTE.	SECTION	COUNTY	TOTAL SHEETS	SHEET NO.
304	100B-1DS-1	MADISON	58	18
		CONTRACT NO. 76E73		
		ILLINOIS FED. AID PROJECT		

HANSON
© Copyright Hanson Professional Services Inc. 2012
hpfim00028 10/17/2012 12:08:49 PM
I:\Projects\IHDOT\NOA\CAD\SHEETS\0600255-76E73-008-Deck_Repairs_CSS_Sp-Half_Span_10.dgn