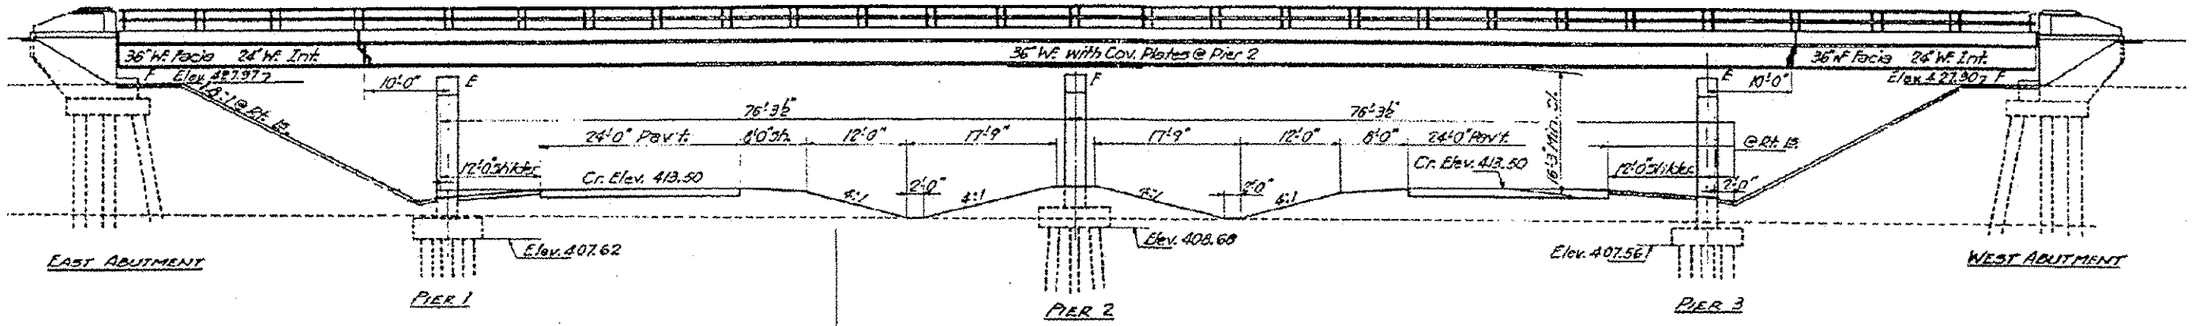

ELEVATION

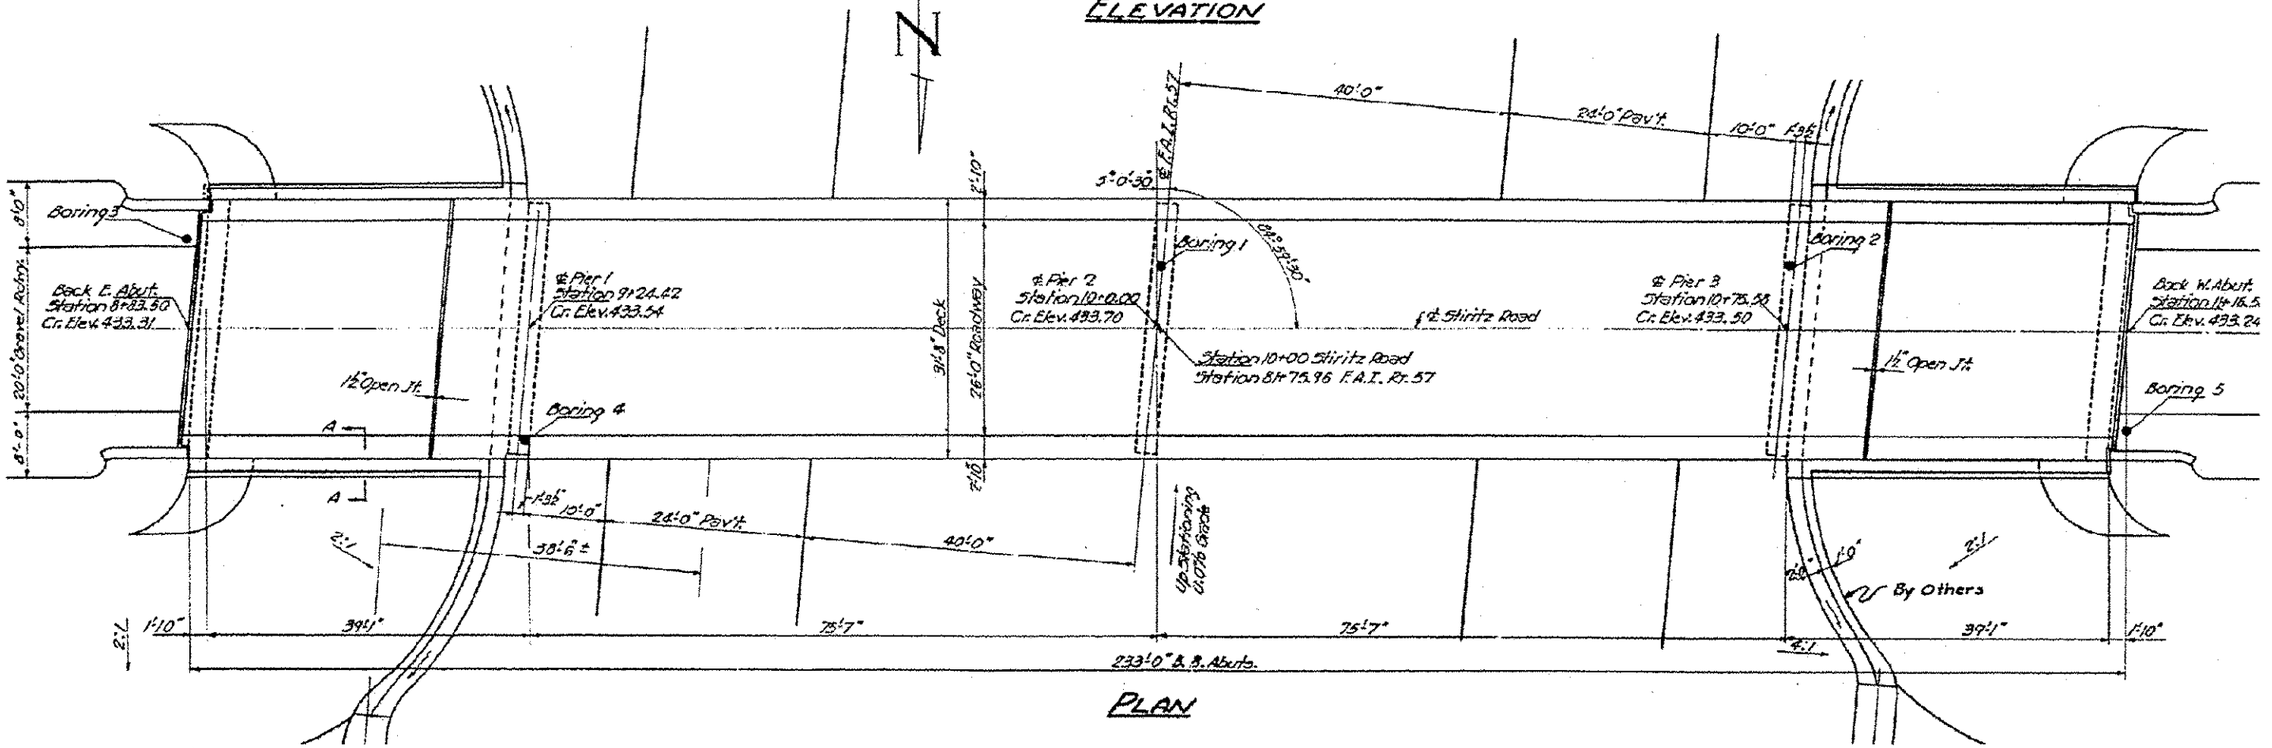

PLAN

FOR INFORMATION ONLY

•FRANKLIN & WILLIAMSON

FILE NAME = o:\pw_work\pwidot\gautneyrk\d0319666\700341-sht-plan.dgn	USER NAME = gautneyrk	DESIGNED -	REVISED -
		DRAWN -	REVISED -
	PLOT SCALE = 48.0000 ' / in.	CHECKED -	REVISED -
•MODELNAME•	PLOT DATE = 3/11/2013	DATE -	REVISED -

STATE OF ILLINOIS
DEPARTMENT OF TRANSPORTATION

SN 100-0053
STIRITZ RD. OVER I-57

SCALE: ____ SHEET ___ OF ___ SHEETS STA. _____ TO STA. _____

FAI RTE.	SECTION	COUNTY	TOTAL SHEETS	SHEET NO.
57	09 BRIDGE PAINT 2013-1	•	23	19.
			CONTRACT NO. 78355	
		ILLINOIS	FED. AID PROJECT	

3/11/2013 9:51:07 AM