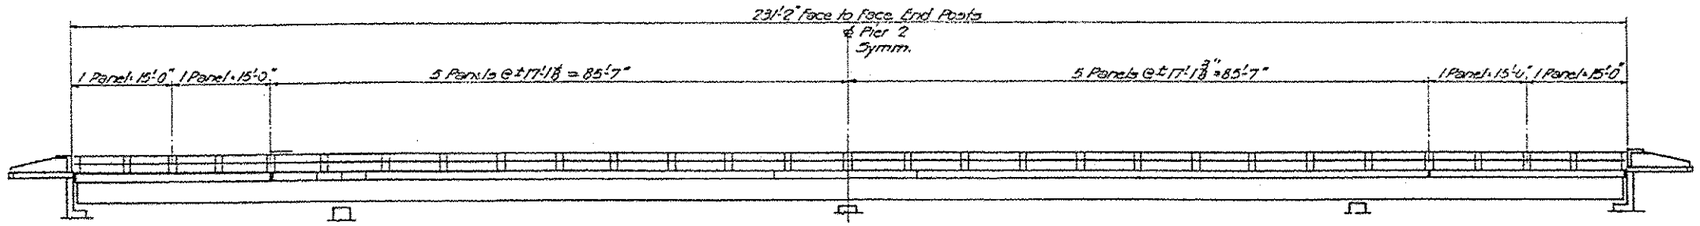

ELEVATION

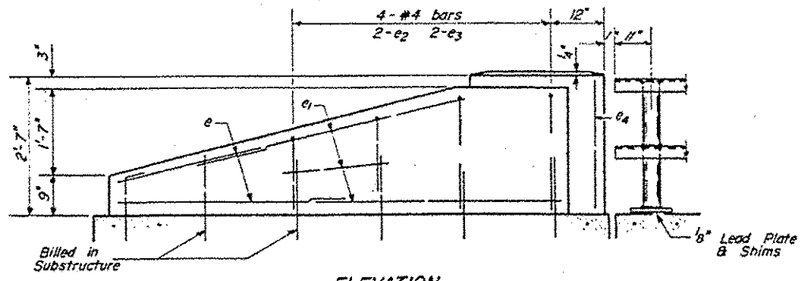

ELEVATION

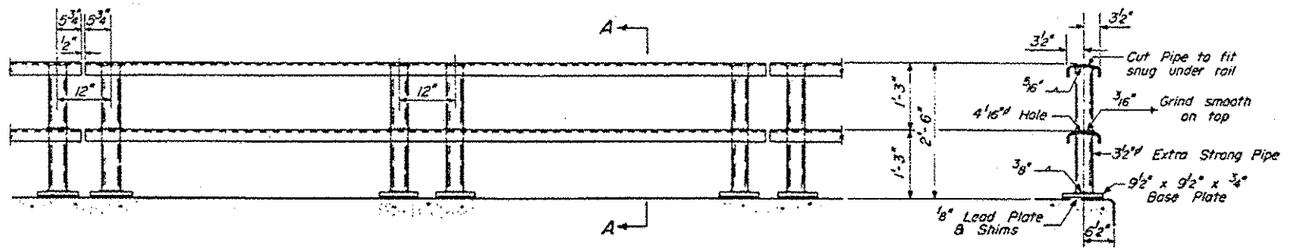

ELEVATION TYPICAL PANEL

SECTION A-A

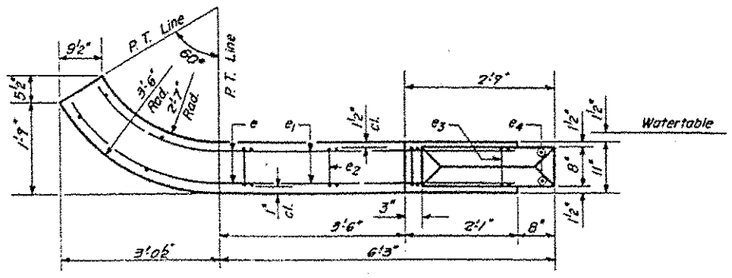

PLAN - END POST

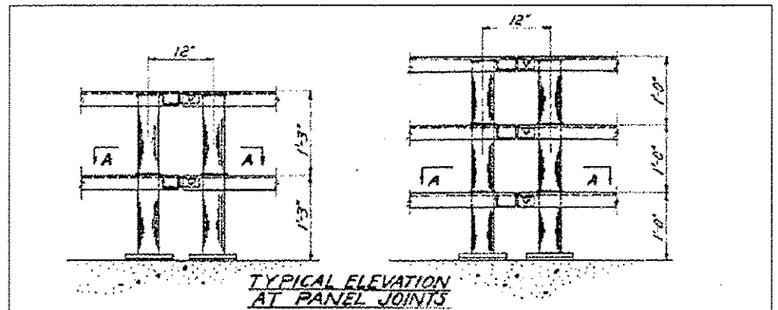

TYPICAL ELEVATION AT PANEL JOINTS

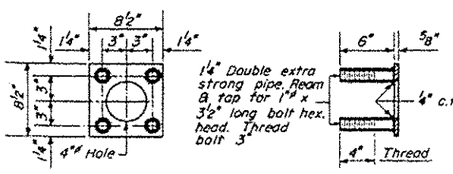

ANCHOR DEVICE
At Single Post

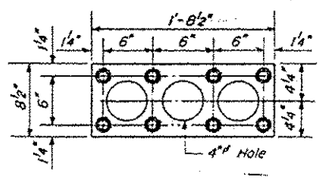

ANCHOR DEVICE
At Double Post

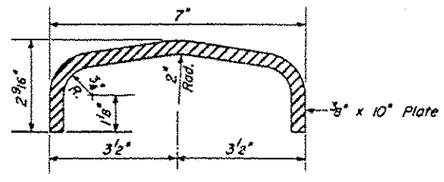

DETAIL OF RAIL

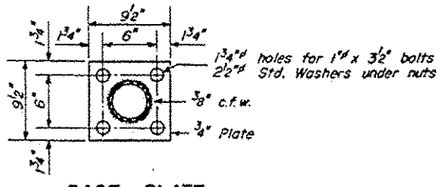

BASE PLATE
ALL POSTS - SUPERSTRUCTURE

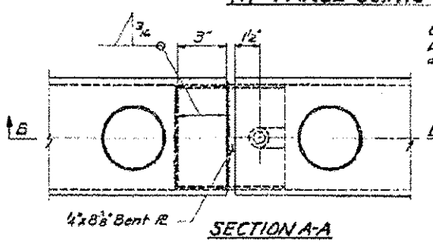

SECTION A-A

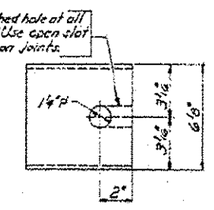

PLAN

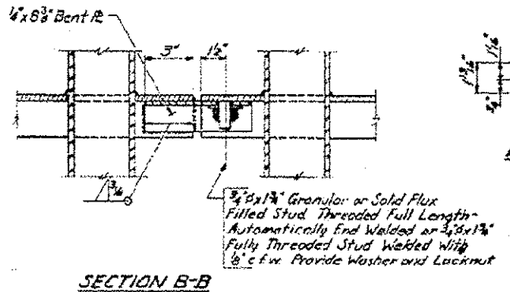

SECTION B-B

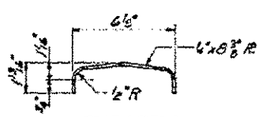

END VIEW
DETAIL 4" BENT PL

FOR INFORMATION ONLY

*FRANKLIN & WILLIAMSON

FILE NAME = c:\pw_work\pwidot\gautneyrk\d0319666\78341-sht\plan.dgn	USER NAME = gautneyrk	DESIGNED -	REVISED -
		DRAWN -	REVISED -
	PLOT SCALE = 40.0000 ' / in.	CHECKED -	REVISED -
MODELNAME	PLOT DATE = 3/11/2013	DATE -	REVISED -

STATE OF ILLINOIS
DEPARTMENT OF TRANSPORTATION

SN 100-0053
STIRITZ RD. OVER I-57

SCALE: ____ | SHEET ____ OF ____ SHEETS | STA. ____ | TO STA. ____

FAI RTE.	SECTION	COUNTY	TOTAL SHEETS	SHEET NO.
57	D9 BRIDGE PAINT 2013-1	*	23	23

CONTRACT NO. 78355

ILLINOIS FED. AID PROJECT

3/11/2013 9:51:07 AM