CONTRACT NO. 60A68

F.A.I. RTE.	SECTION	COUNTY	TOTAL SHEETS	SHEET NO.
55	99(1&2) I-10	WILL	52	10
STA.	TO STA.			
FED. ROAD DIST. NO.	ILLINOIS	FED. AID PROJECT		

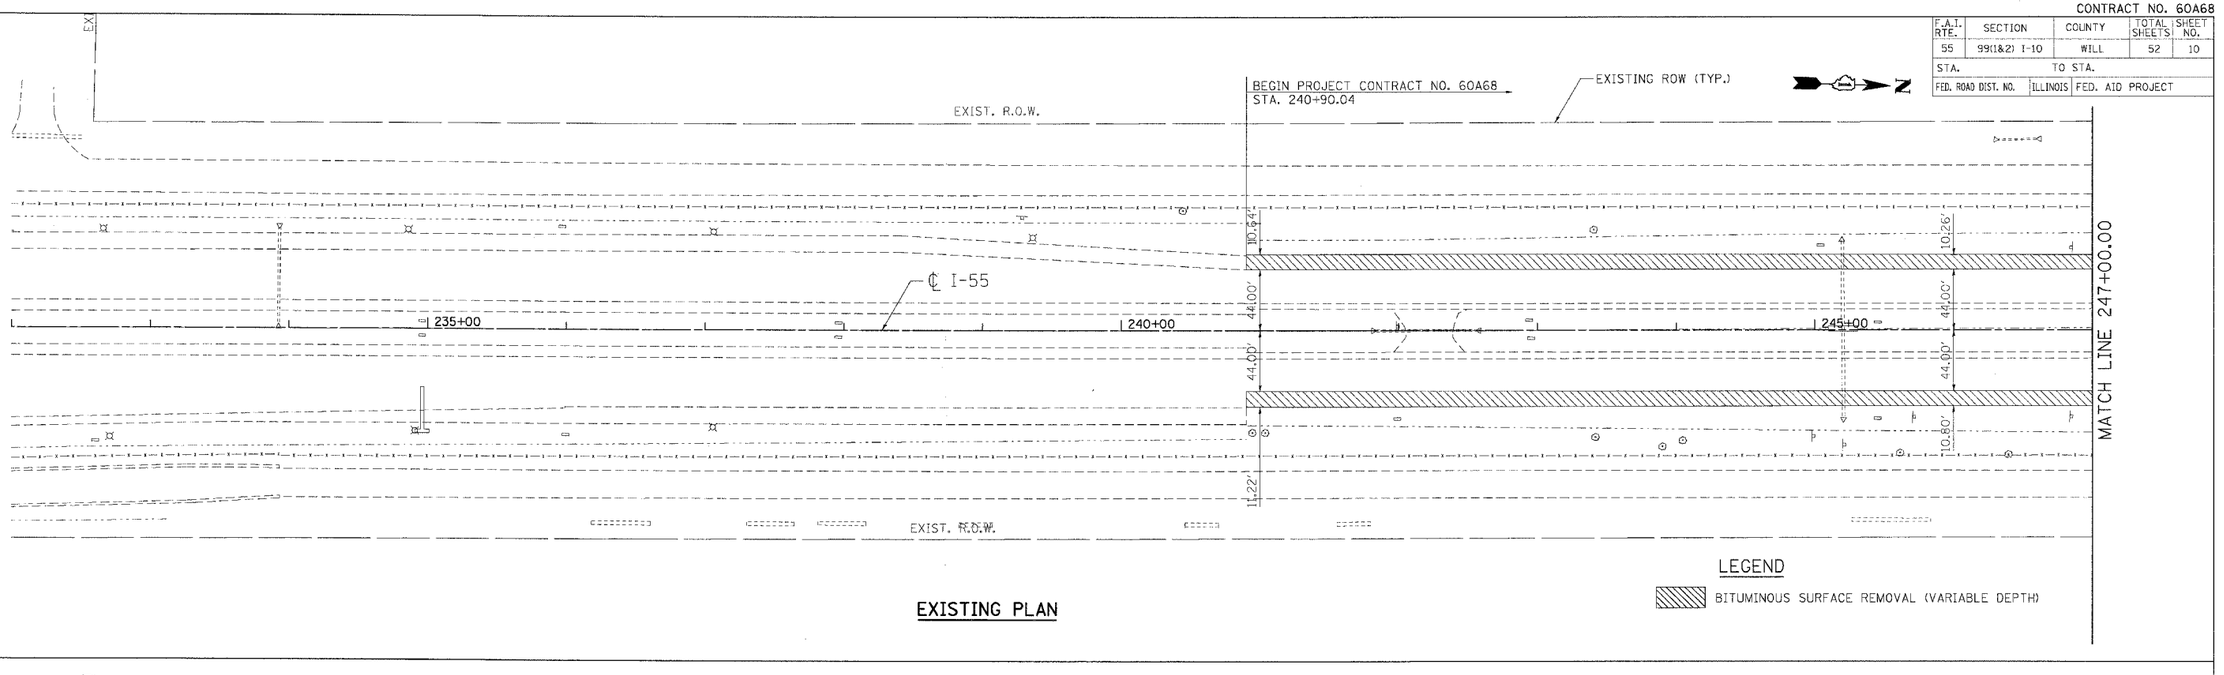

EXISTING PLAN

LEGEND

▨ BITUMINOUS SURFACE REMOVAL (VARIABLE DEPTH)

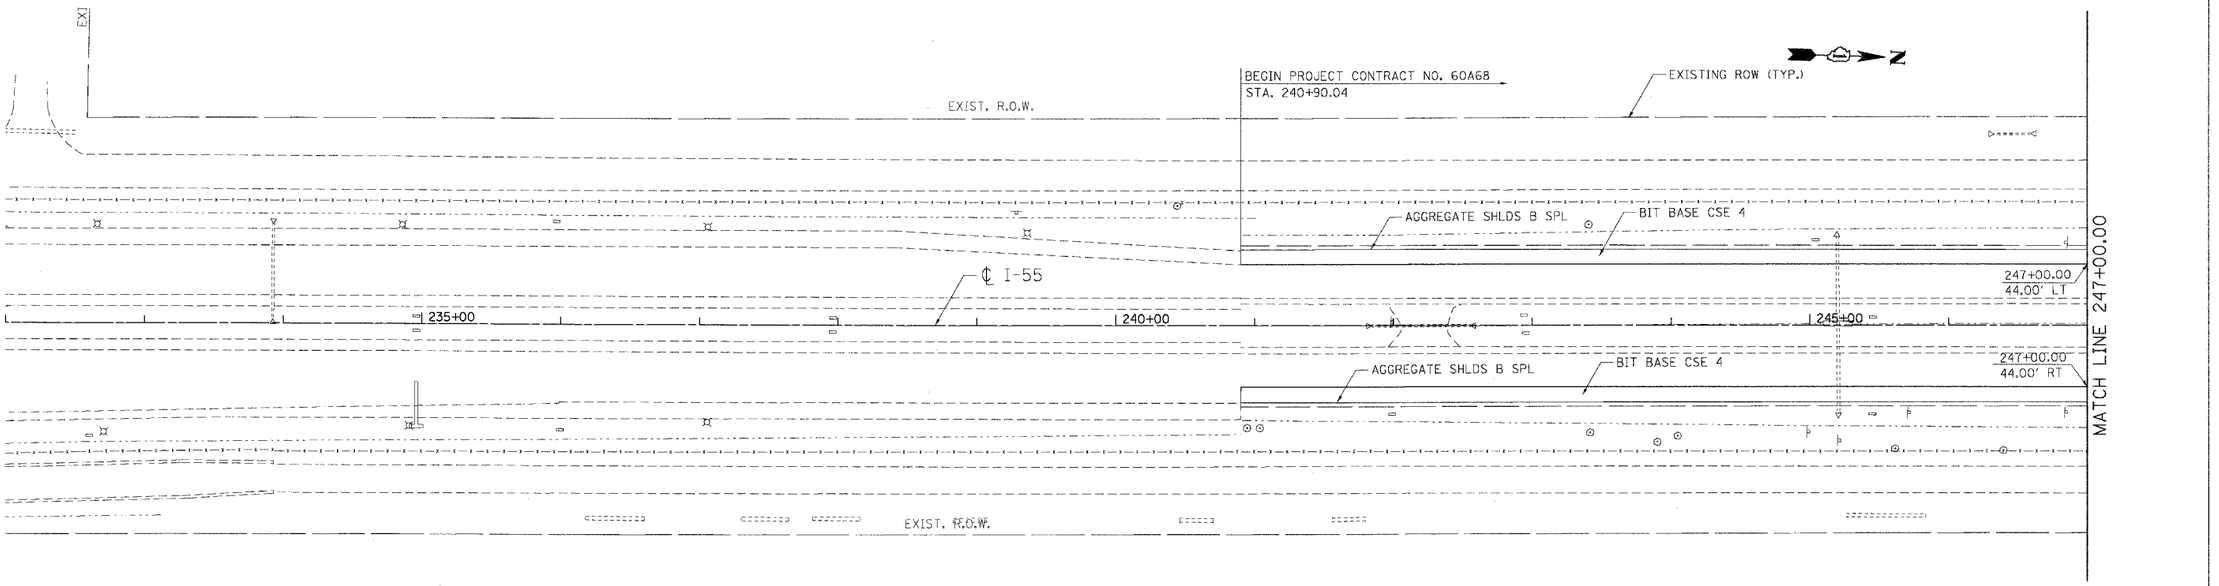

PROPOSED PLAN

REVISIONS	
NAME	DATE

ILLINOIS DEPARTMENT OF TRANSPORTATION
FAI ROUTE 55 (I-80 TO U.S. 30)
SHOULDER MILLING AND RESURFACING

ROADWAY PLAN
FAI 55
STA. 232+00.00 TO STA. 247+00.00

SCALE: 1"=50' DRAWN BY OP
DATE 03/15/06 CHECKED BY DDH

TENG

TENG & ASSOCIATES, INC.
ENGINEERS/ARCHITECTS/PLANNERS
CHICAGO, ILLINOIS

PLOT DATE = $DATE$
FILE NAME = $FILE$
PLOT SCALE = $SCALE$
USER NAME = $USER$

-\A_PLAN\A201.DGN, -\XR99\A201.DGN, -\XR99\A201.DGN, -\XR85\A201.DGN, -\XR85\A201.DGN, -\I-55\A201.DGN, -\XR85\ASC2.DGN, -\XR99\A201.DGN, -\XR99\A201.DGN, -\PLOTS\A201.DGN, -\XR85\ASC2.DGN, -\XR99\A201.DGN, -\PLOTS\A201.DGN, -\XR99\A201.DGN, -\ALL99\A201.DGN
3-13-2006, 14:48:39
C:\DOCUMENTS AND SETTINGS\CIVIL\DESKTOP\PLOTS\A201.SHT