CONTRACT NO. 60A68

F.A.I. RTE.	SECTION	COUNTY	TOTAL SHEETS	SHEET NO.
55	99(1&2) I-IO	WILL	52	45
STA.	TO STA.			
FED. ROAD DIST. NO.	ILLINOIS	FED. AID PROJECT		

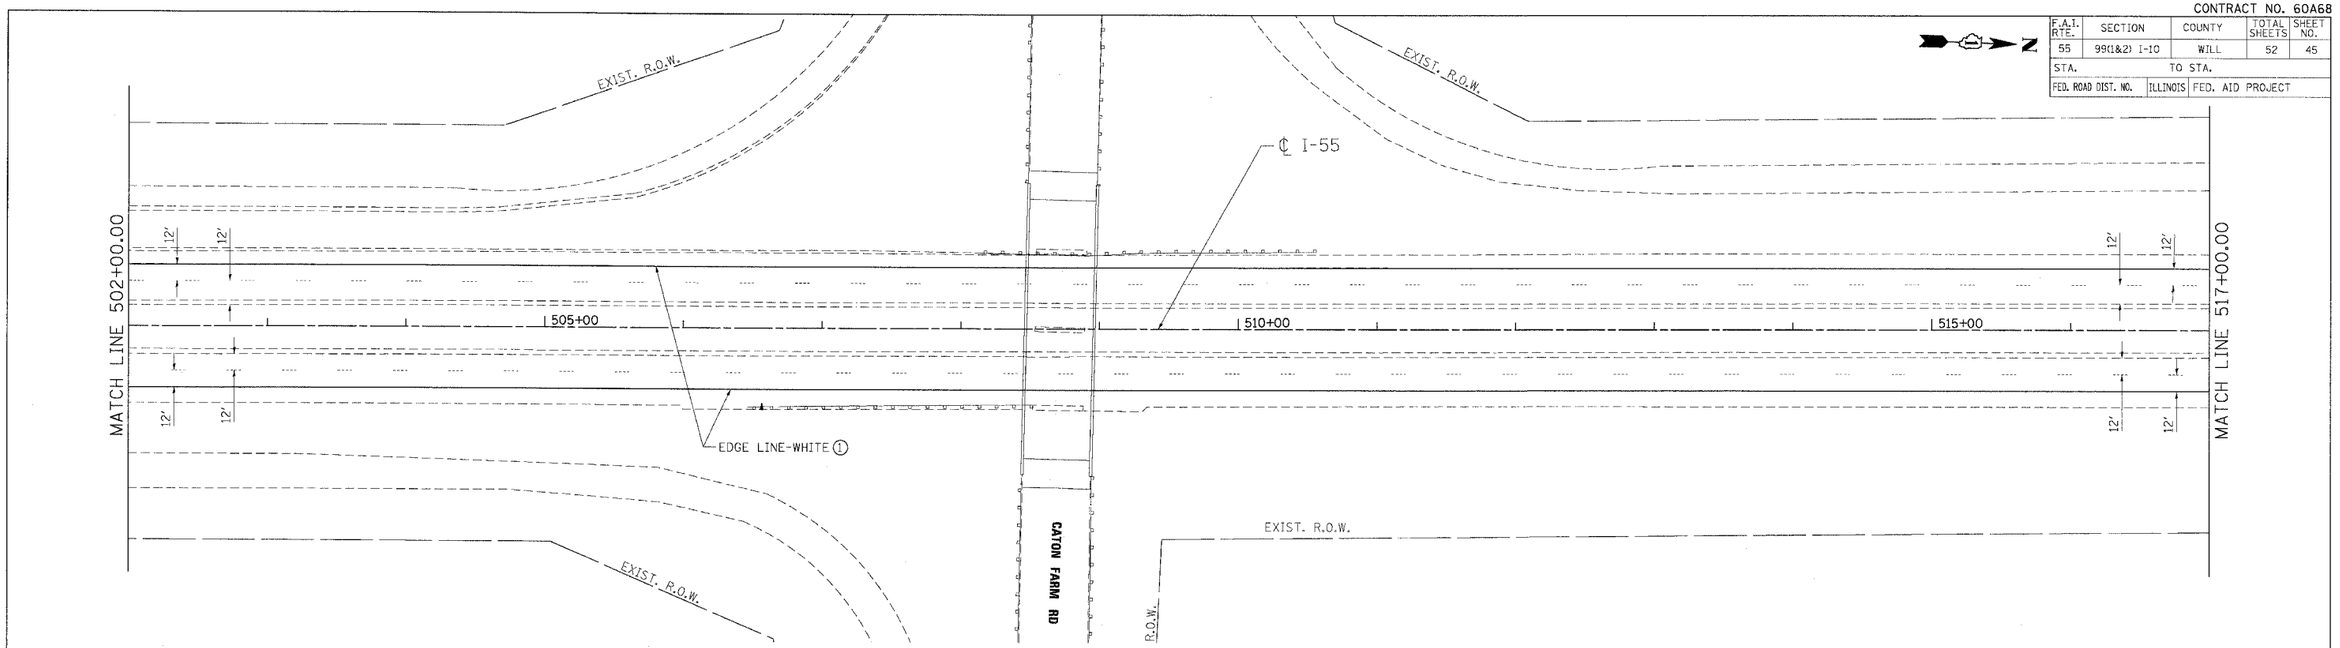

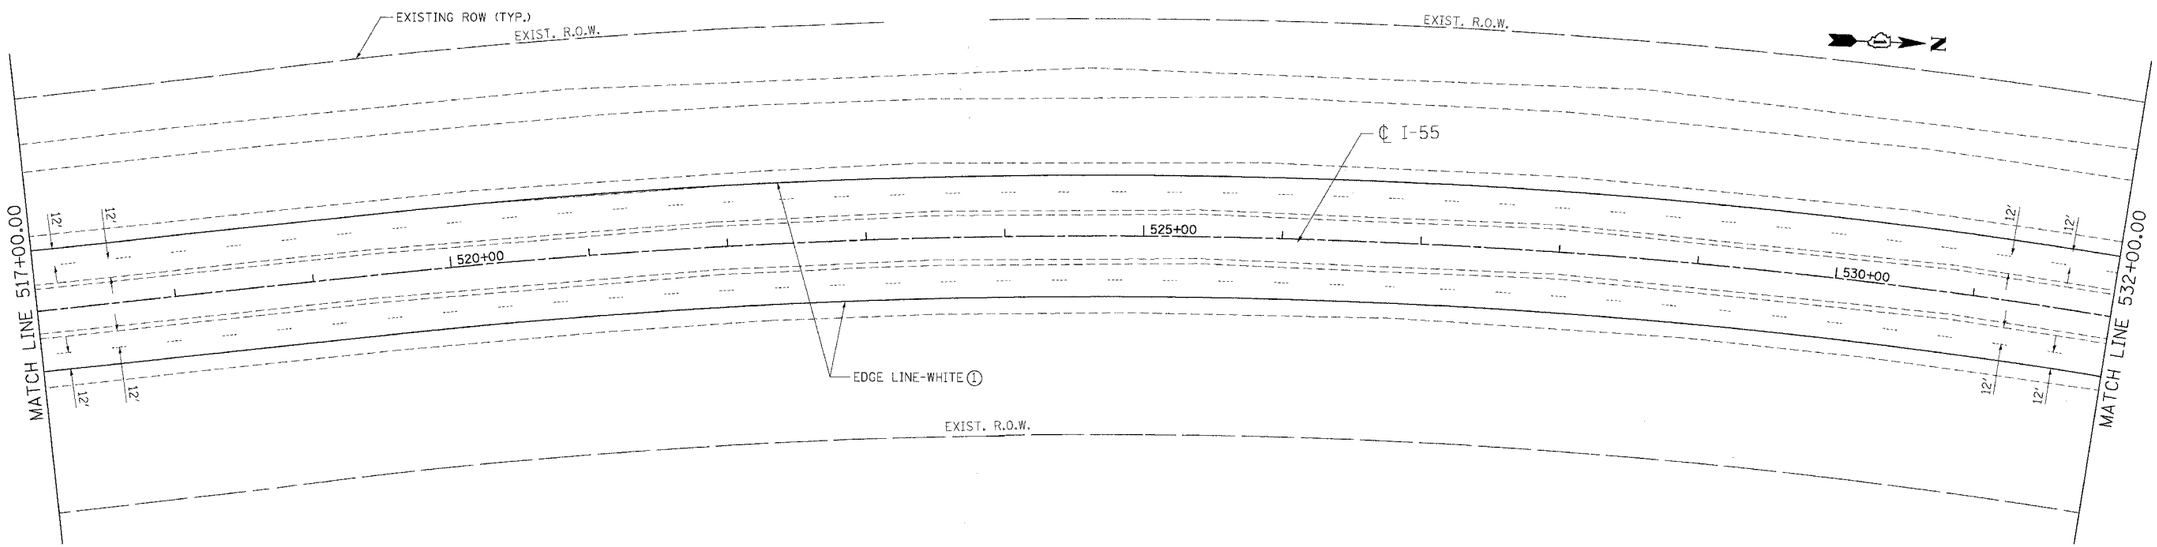

LEGEND

(1) EPOXY PAVEMENT MARKING - LINE 4"

(2) EPOXY PAVEMENT MARKING - LINE 5"

(3) EPOXY PAVEMENT MARKING - LINE 8"

(4) EPOXY PAVEMENT MARKING - LINE 12"

REVISIONS	
NAME	DATE

ILLINOIS DEPARTMENT OF TRANSPORTATION
FAI ROUTE 55 (I-80 TO U.S. 30)
SHOULDER MILLING AND RESURFACING

PAVEMENT MARKING
FAI 55
STA. 502+00.00 TO STA. 532+00.00

SCALE: 1"=50' DRAWN BY MW

DATE 03/15/06 CHECKED BY DDH

TENG

TENG & ASSOCIATES, INC.
ENGINEERS/ARCHITECTS/PLANNERS
CHICAGO, ILLINOIS

PLOT DATE = $DATE$
FILE NAME = $FILE$
PLOT SCALE = $SCALE$
USER NAME = $USER$

..\AL991A001.DGN, ..\XR991A001.DGN, ..\XR991A801.DGN, ..\XX801A5CA.DGN, ..\XW951A801.DGN, ..\XX801A5SA.DGN, ..\AL991A001.DGN, ..\VR991A001.DGN, ..\VR991A801.DGN, ..\XX801A5SA.DGN, ..\XW951A801.DGN, ..\XX801A5CA.DGN, ..\XR991A801.DGN, ..\XR991A001.DGN, ..\AL991A001.DGN
3-13-2006, 1:46:48 GARRIAAZ - S:\DOCUMENT\M2361501\CIVIL\DGN\M2361501B.SHT