F.A.I. RTE.	SECTION	COUNTY	TOTAL SHEETS	SHEET NO.
94	*	COOK	916	636
STA. 1990+65 (NB I-57) 1990+48 (NB FORD) TO STA. 2316+00 (NB RYAN)				
FED. ROAD DIST. NO.	ILLINOIS	FED. AID PROJECT		

* (1516.1, 1717, & 1818) R-4

62304

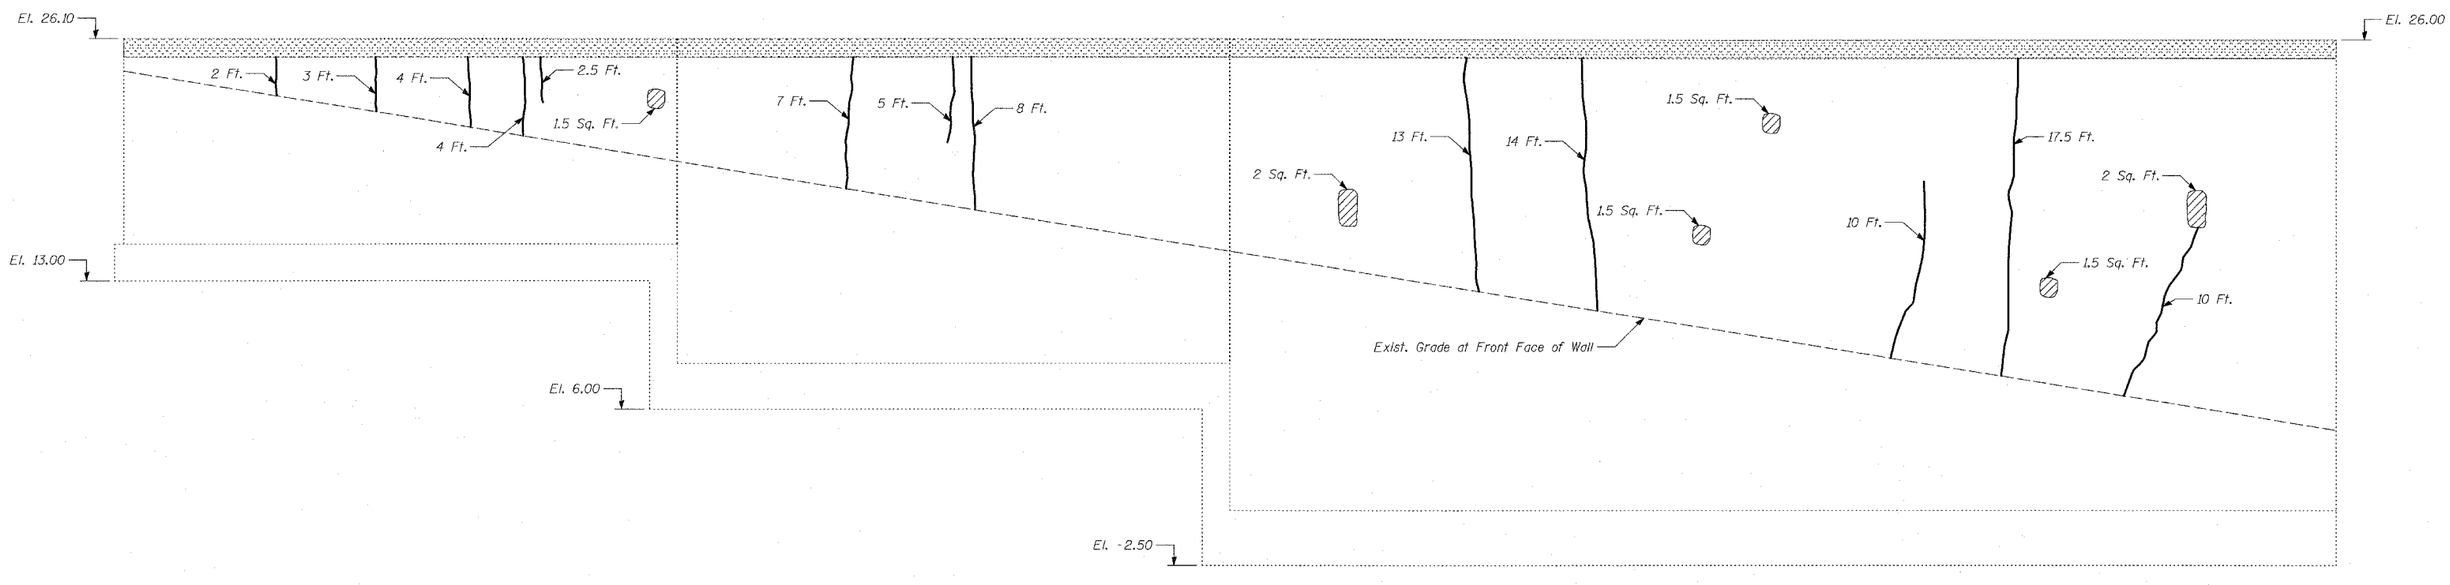

ELEVATION

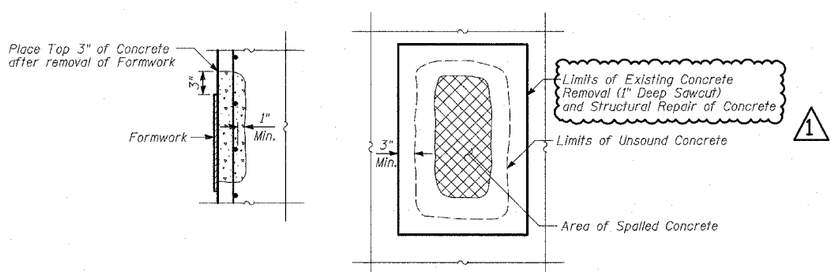

1

STRUCTURAL REPAIR OF CONCRETE

1

LEGEND

Indicates Cracks (in feet)

Structural Repair of Concrete (Depth Equal to or Less than 5 in.) 1

Concrete Removal

BILL OF MATERIAL

ITEM	UNIT	TOTAL
Epoxy Crack Sealing	FOOT	100
1 Structural Repair of Concrete (Depth Equal to or Less than 5 in.)	SQ FT	10

SHEET 4 OF 4

REVISIONS	
NAME	DATE
1 ADDENDUM 1	05/08/06

ILLINOIS DEPARTMENT OF TRANSPORTATION

F.A.I. 94 (DAN RYAN EXPRESSWAY)

WALL C MODIFICATIONS
EXISTING RETAINING WALL REPAIRS

S.N.
SCALE:
DATE: MARCH 7, 2006

DESIGNED BY: DJR
DRAWN BY: DJR
CHECKED BY: MI

T·Y·LIN INTERNATIONAL