F.A.I. RTE.	SECTION	COUNTY	TOTAL SHEETS	SHEET NO.
94	•	COOK	916	689
STA. 190+65 (NB I-57) 1990+48 (NB FORD)		TO STA. 2316+00 (NB RYAN)		
FED. ROAD DIST. NO.	ILLINOIS	FED. AID PROJECT		
• (1516.1, 1717, & 1818) R-4				62304

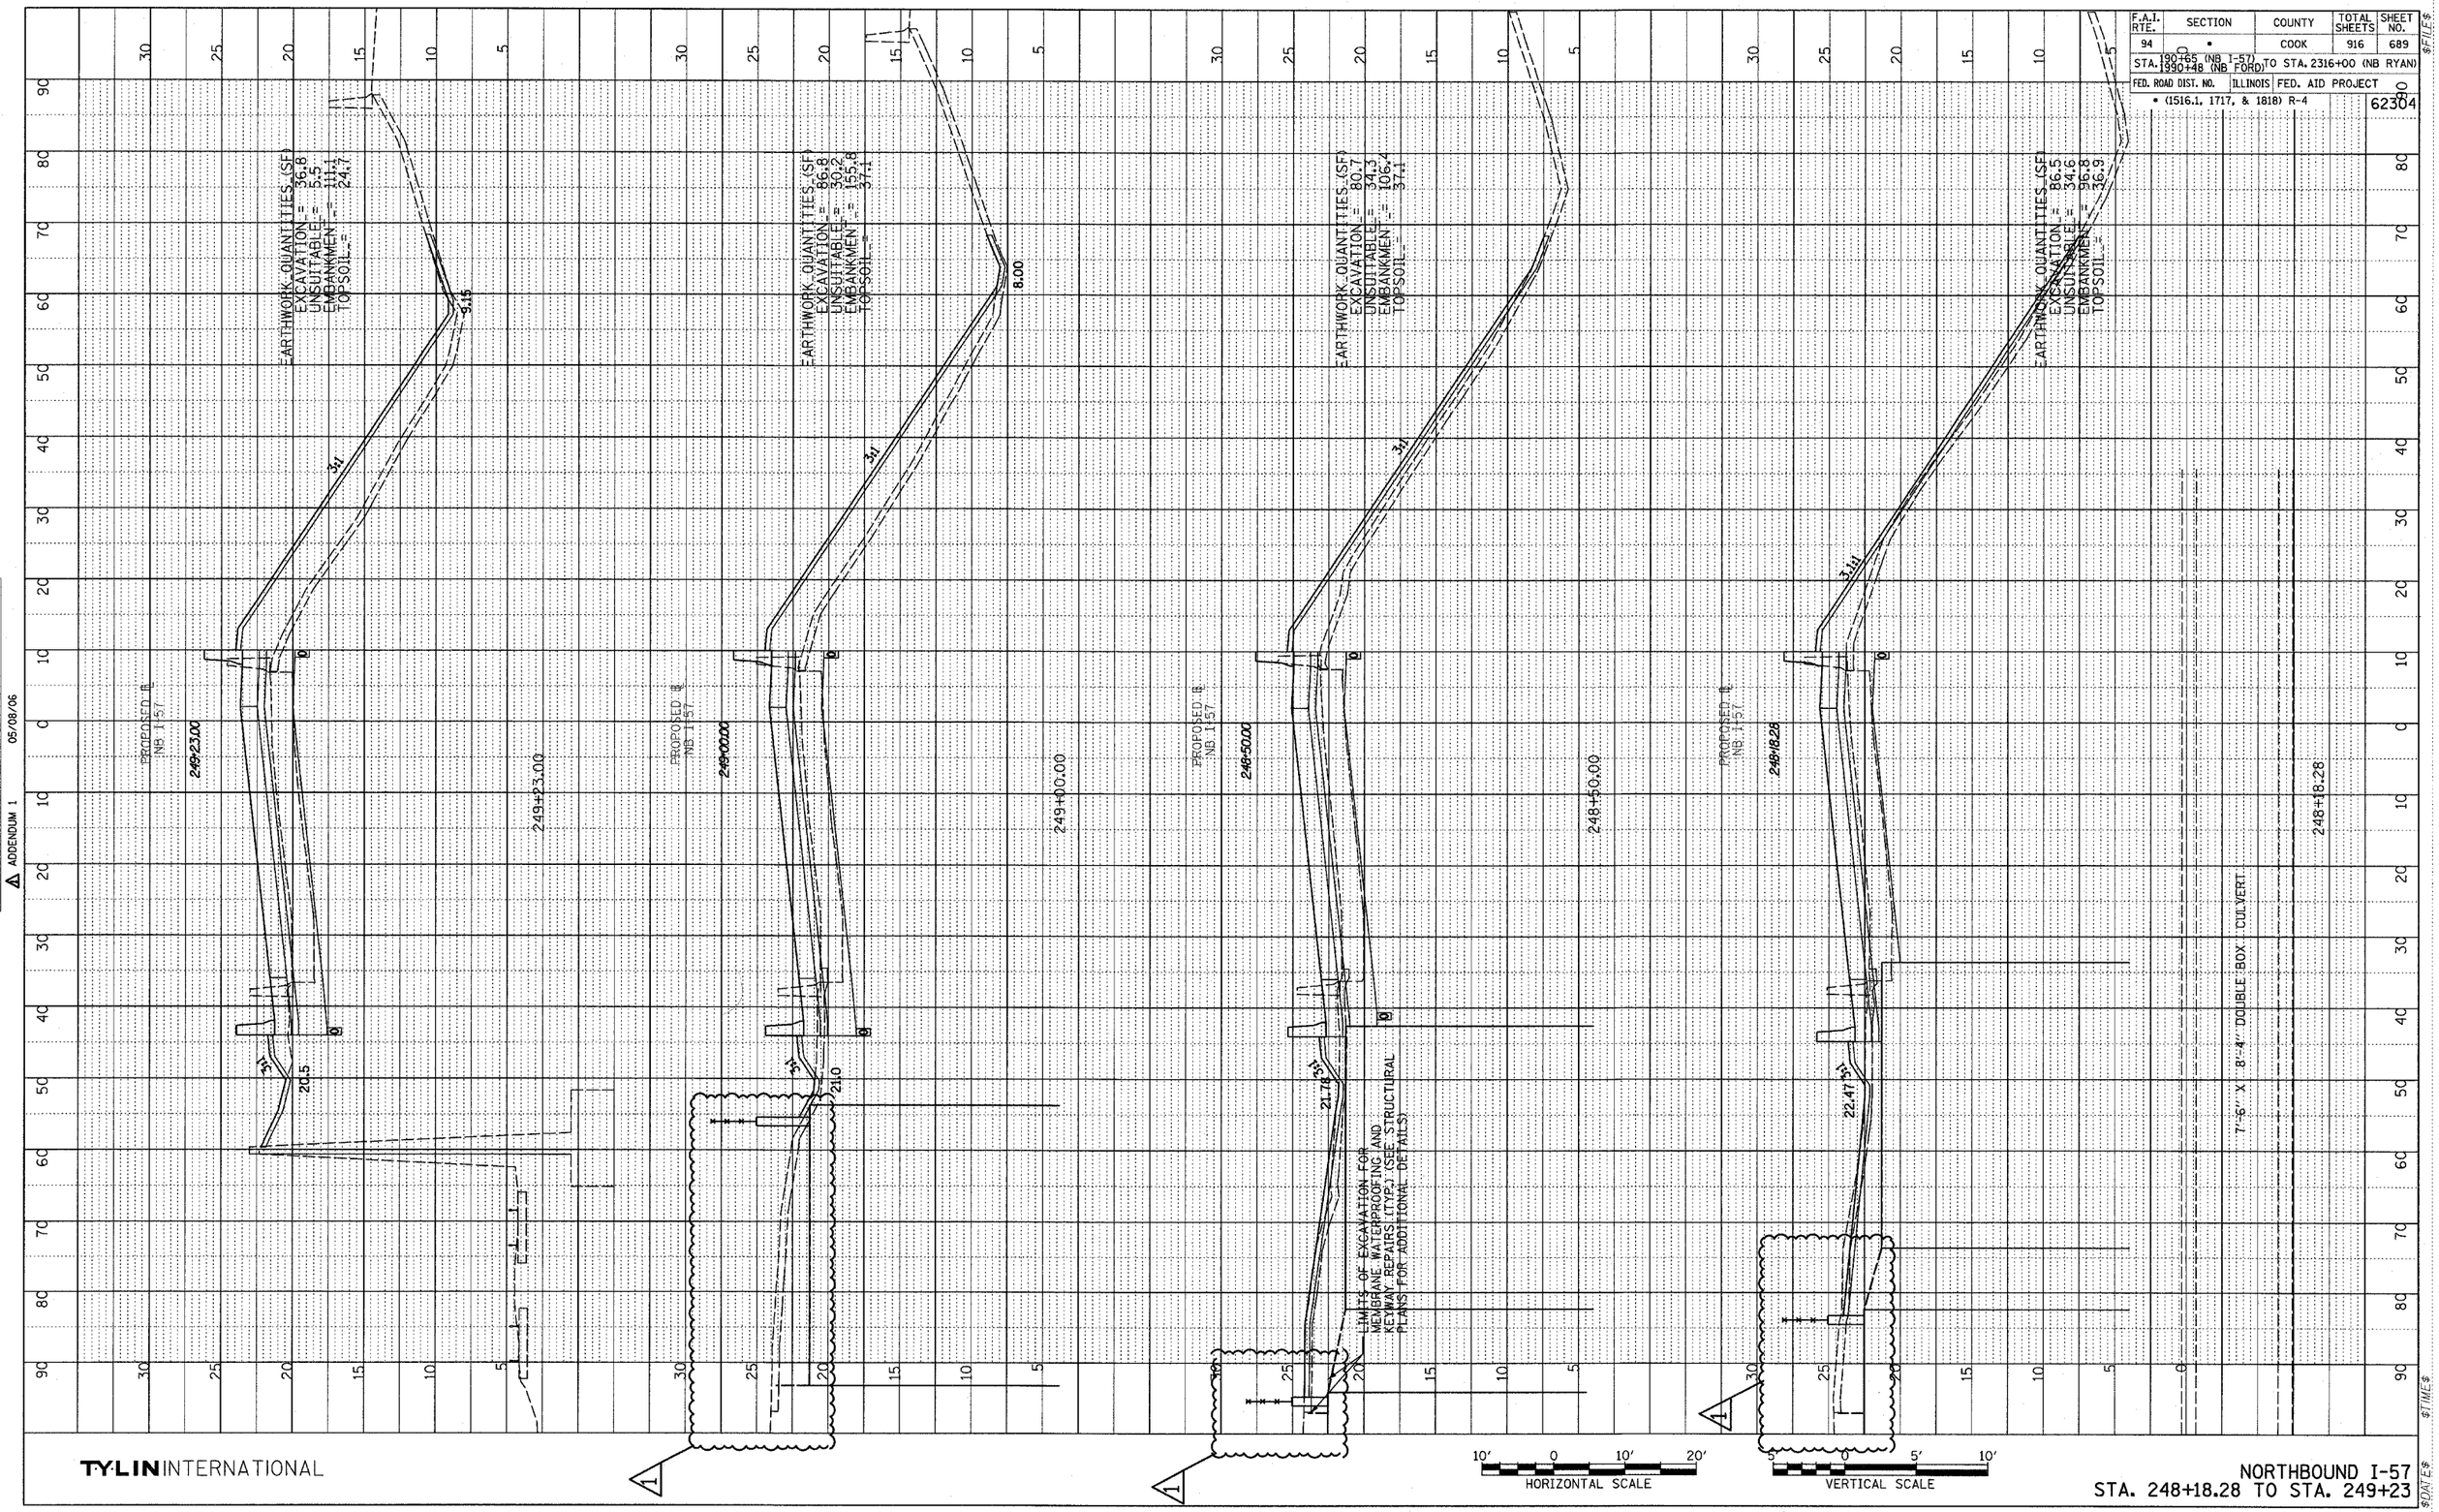

TYLIN INTERNATIONAL

NORTHBOUND I-57
STA. 248+18.28 TO STA. 249+23

PROFILE
SURVEYED
PLOTTED
ALIGNMENT CHECKED
BOOK NO.
NOTE BOOK NO.
STRUCTURE NOTATIONS CHKD

NO.		DATE	BY
1	ADDENDUM 1	05/08/06	

$TIME$
$DATE$