| F.A.I. RTE. | SECTION | COUNTY | TOTAL SHEETS | SHEET NO. |
|---|---|---|---|---|
| 94 | * | COOK | 916 | 744 |

STA. 190+65 (NB I-57) TO STA. 2316+00 (NB RYAN)
STA. 1990+48 (NB FORD)

| FED. ROAD DIST. NO. | ILLINOIS | FED. AID PROJECT |
|---|---|---|
| * (1516.1, 1717, & 1818) R-4 | | 62304 |

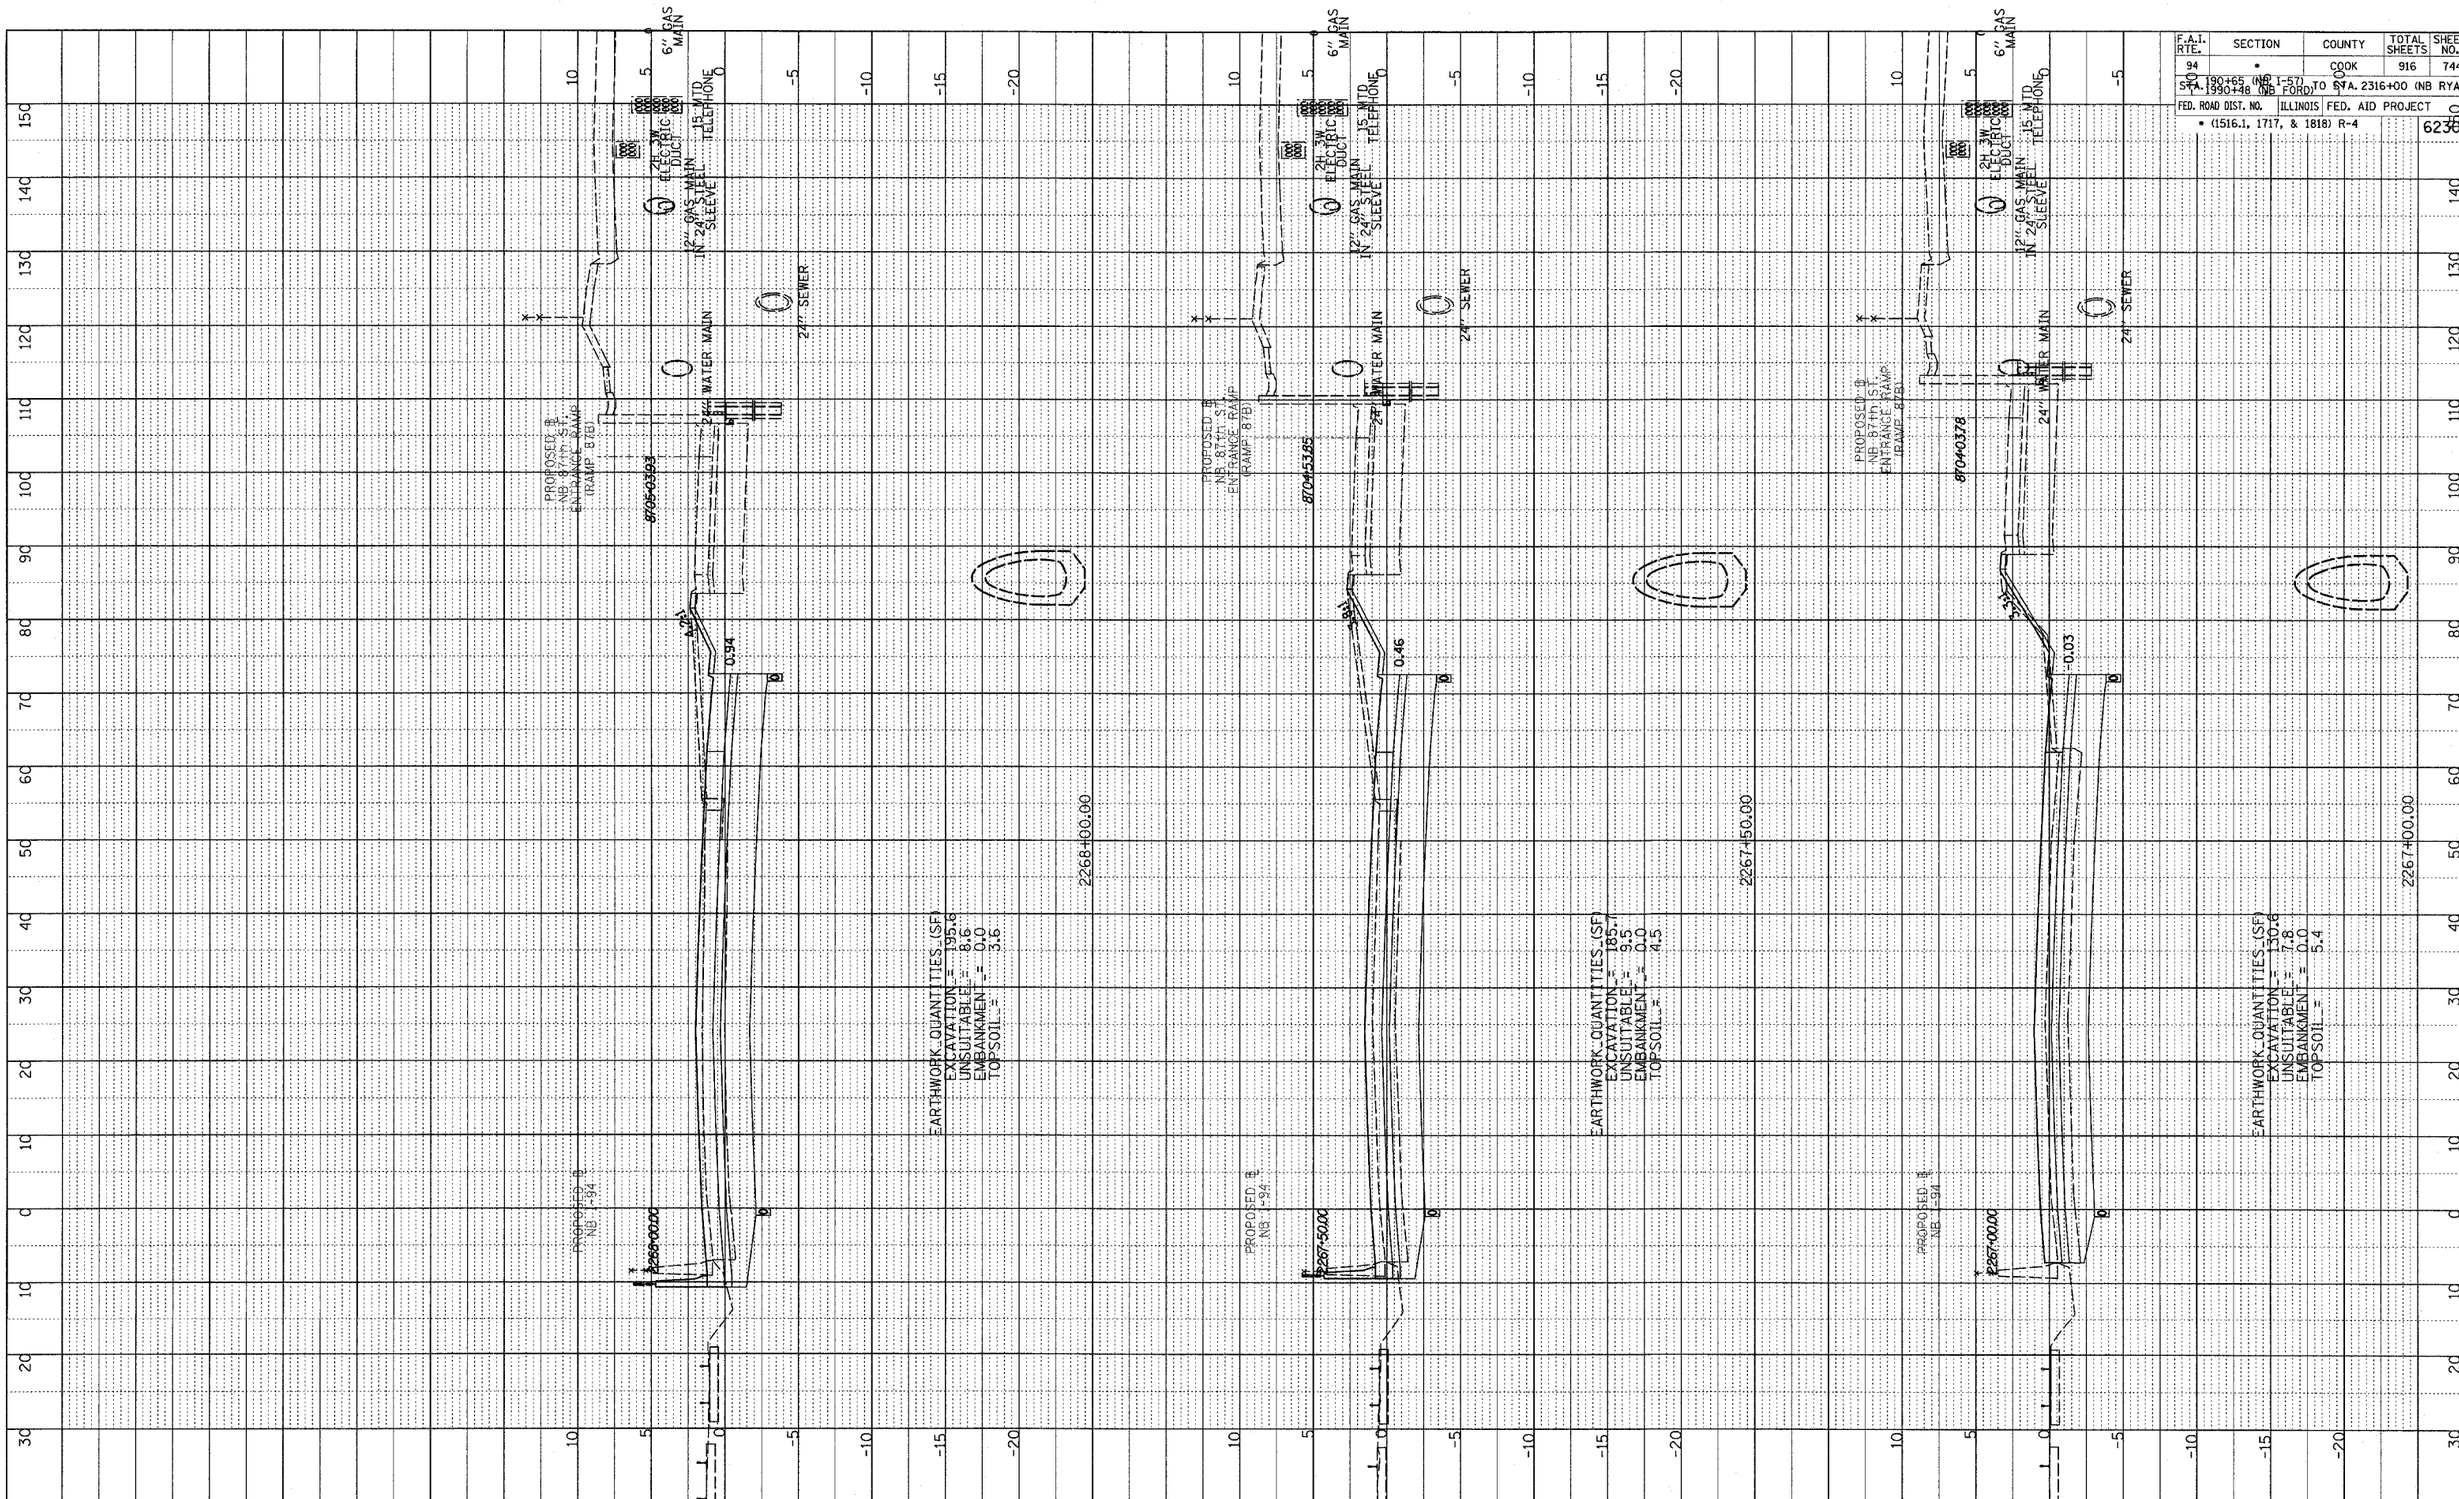


TYLIN INTERNATIONAL

NORTHBOUND I-94 (DAN RYAN EXPWY)
STA.2267+00 TO STA. 2268+00

PROFILE
NOTE BOOK NO.
SURVEYED
PLOTTED
GRADES CHECKED
B.M. NOTED
STRUCTURE NOTATNS CHKD
BY
DATE

03/03/2006 04:18:31 PM