F.A.I. RTE.	SECTION	COUNTY	TOTAL SHEETS	SHEET NO.
94	*	COOK	916	812

STA. 190+65 (NB I-57) TO STA. 2316+00 (NB RYAN)
1990+48 (NB FORD)

FED. ROAD DIST. NO.	ILLINOIS	FED. AID PROJECT
* (1516.1, 1717, & 1818) R-4		62304

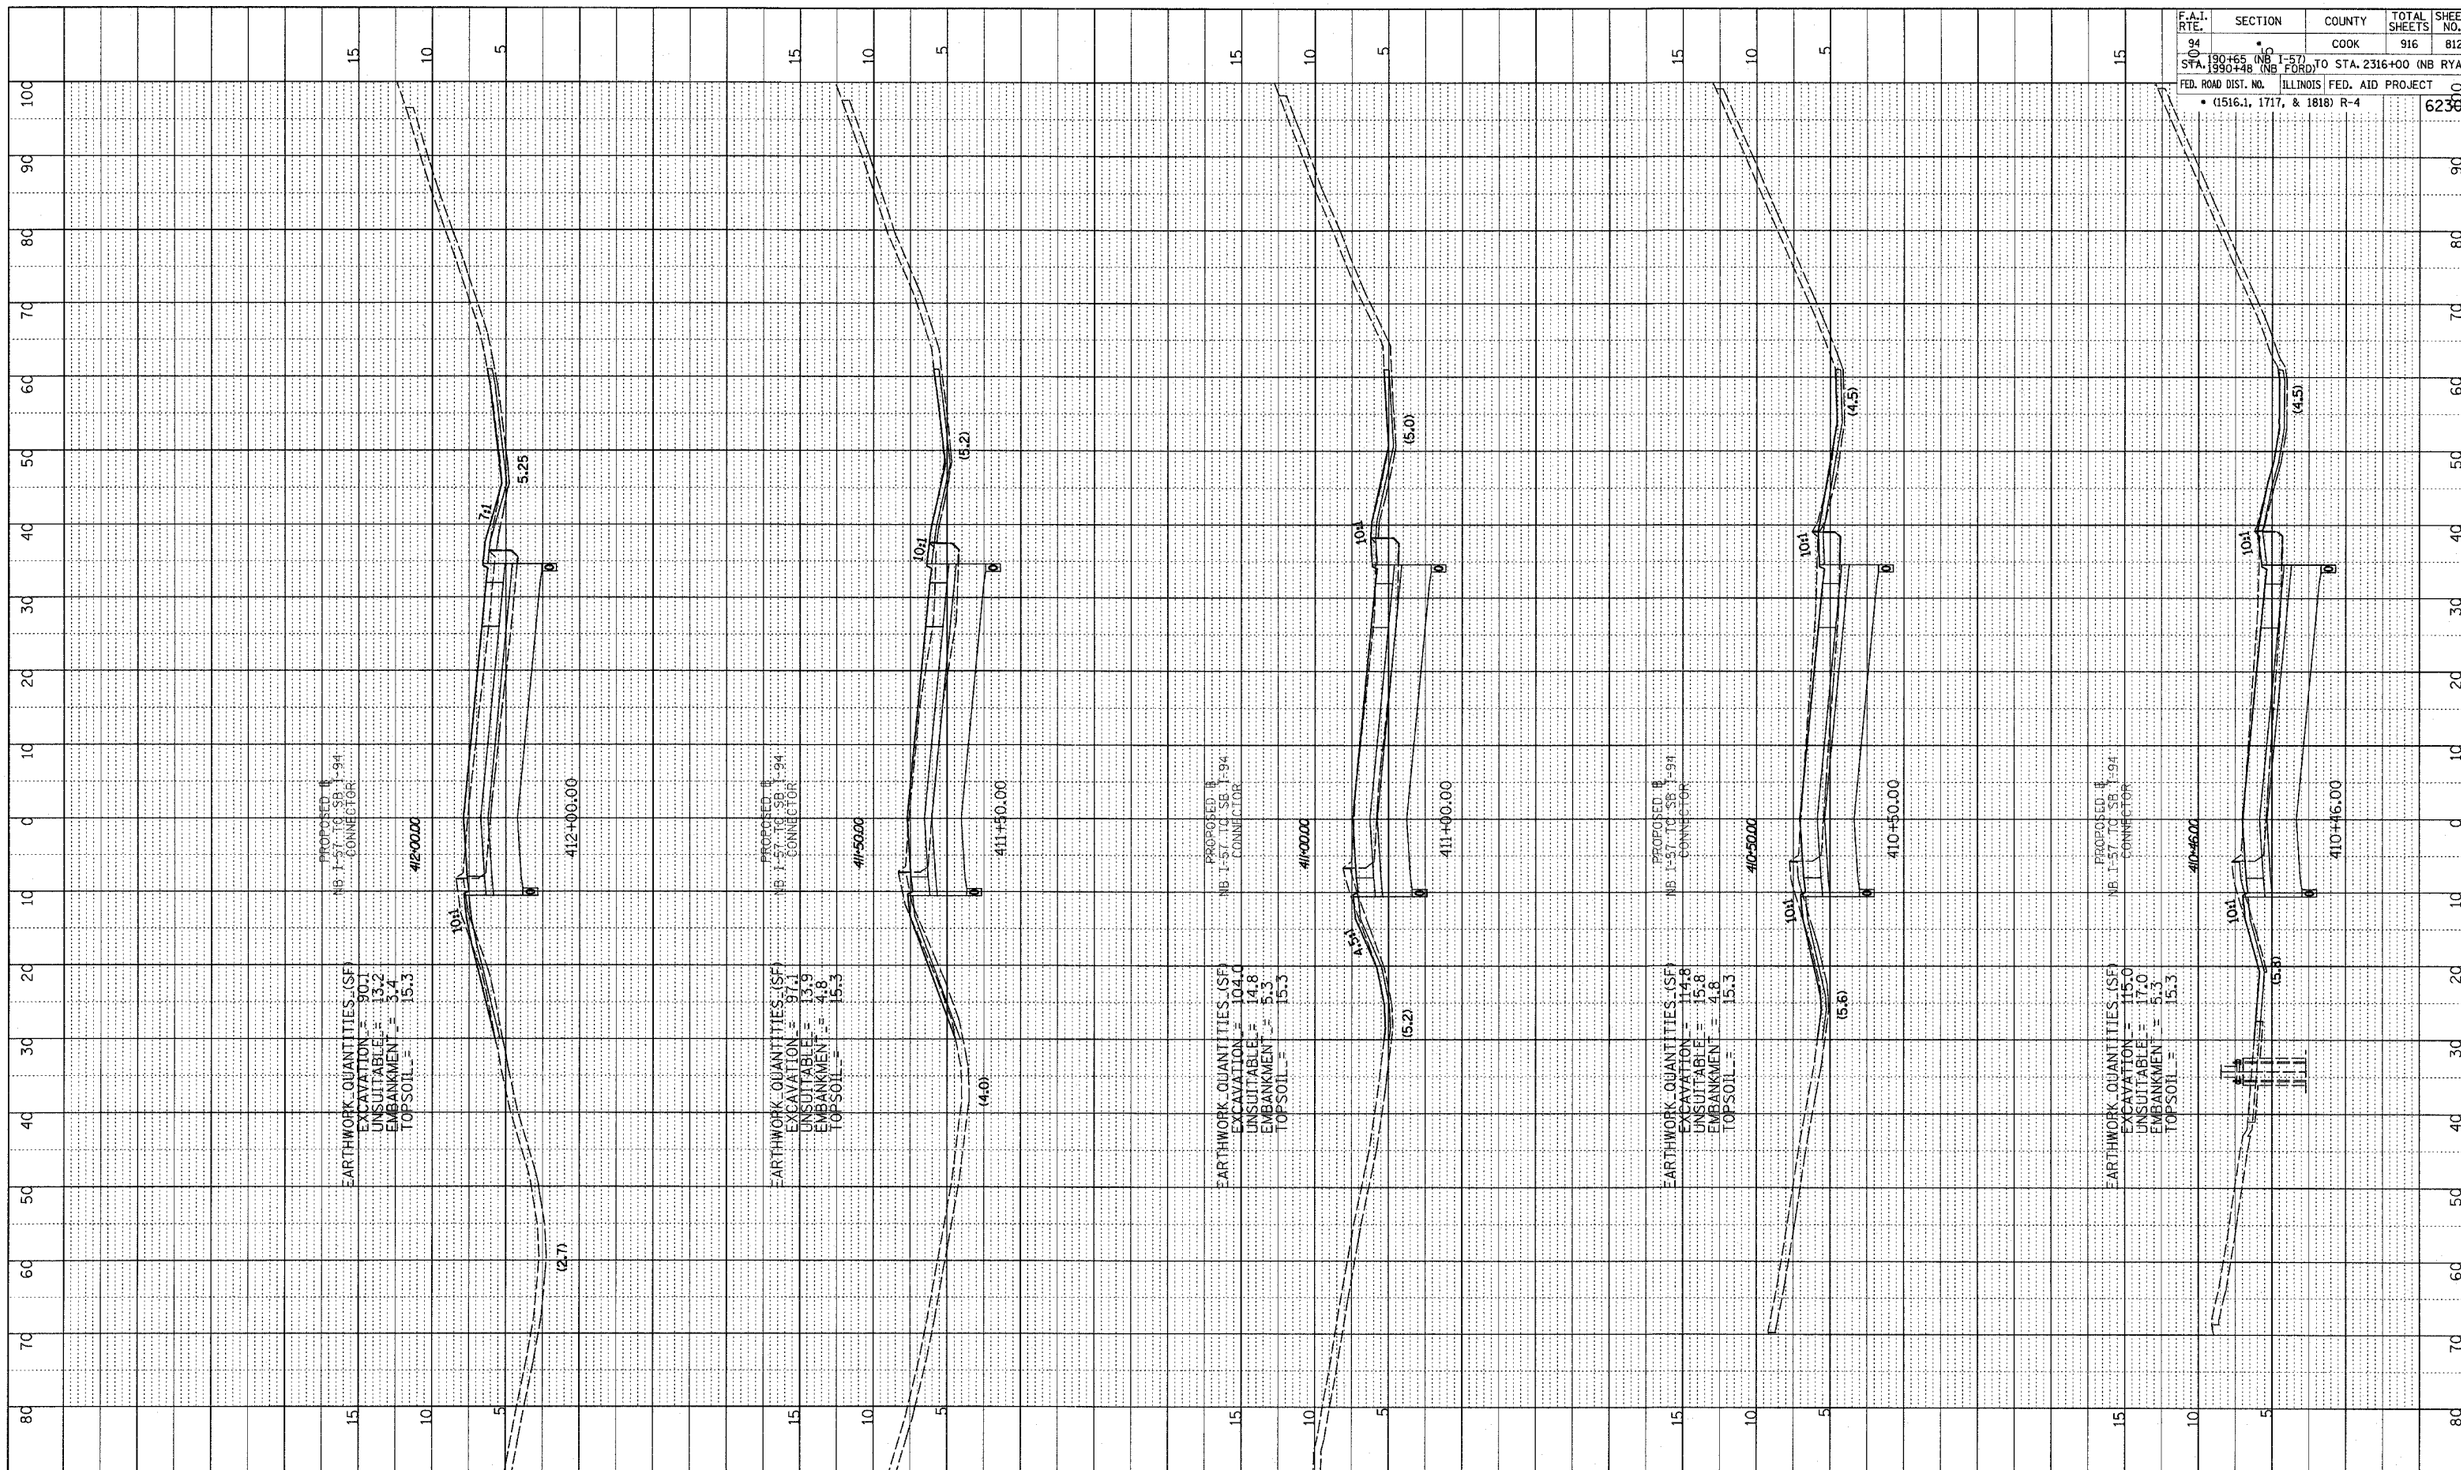

TY·LIN INTERNATIONAL

10' 0 10' 20' HORIZONTAL SCALE

5' 0 5' 10' VERTICAL SCALE

EB I-57 TO I-94 CONNECTOR
STA. 410+46 TO STA. 412+00

PROFILE | SURVEYED | PLOTTED | GRADES CHECKED | B.M. NOTED | STRUCTURE NOTATNS CHKD | NOTE BOOK NO. | BY | DATE

03/03/2006 04:19:30 PM