F.A.I. RTE.	SECTION	COUNTY	TOTAL SHEETS	SHEET NO.
94	*	COOK	916	908

STA. 190+65 (NB I-57) 1990+48 (NB FORD) TO STA. 2316+00 (NB RYAN)

FED. ROAD DIST. NO. | ILLINOIS | FED. AID PROJECT

* (1516.1,1717, & 1818) R-4

62304

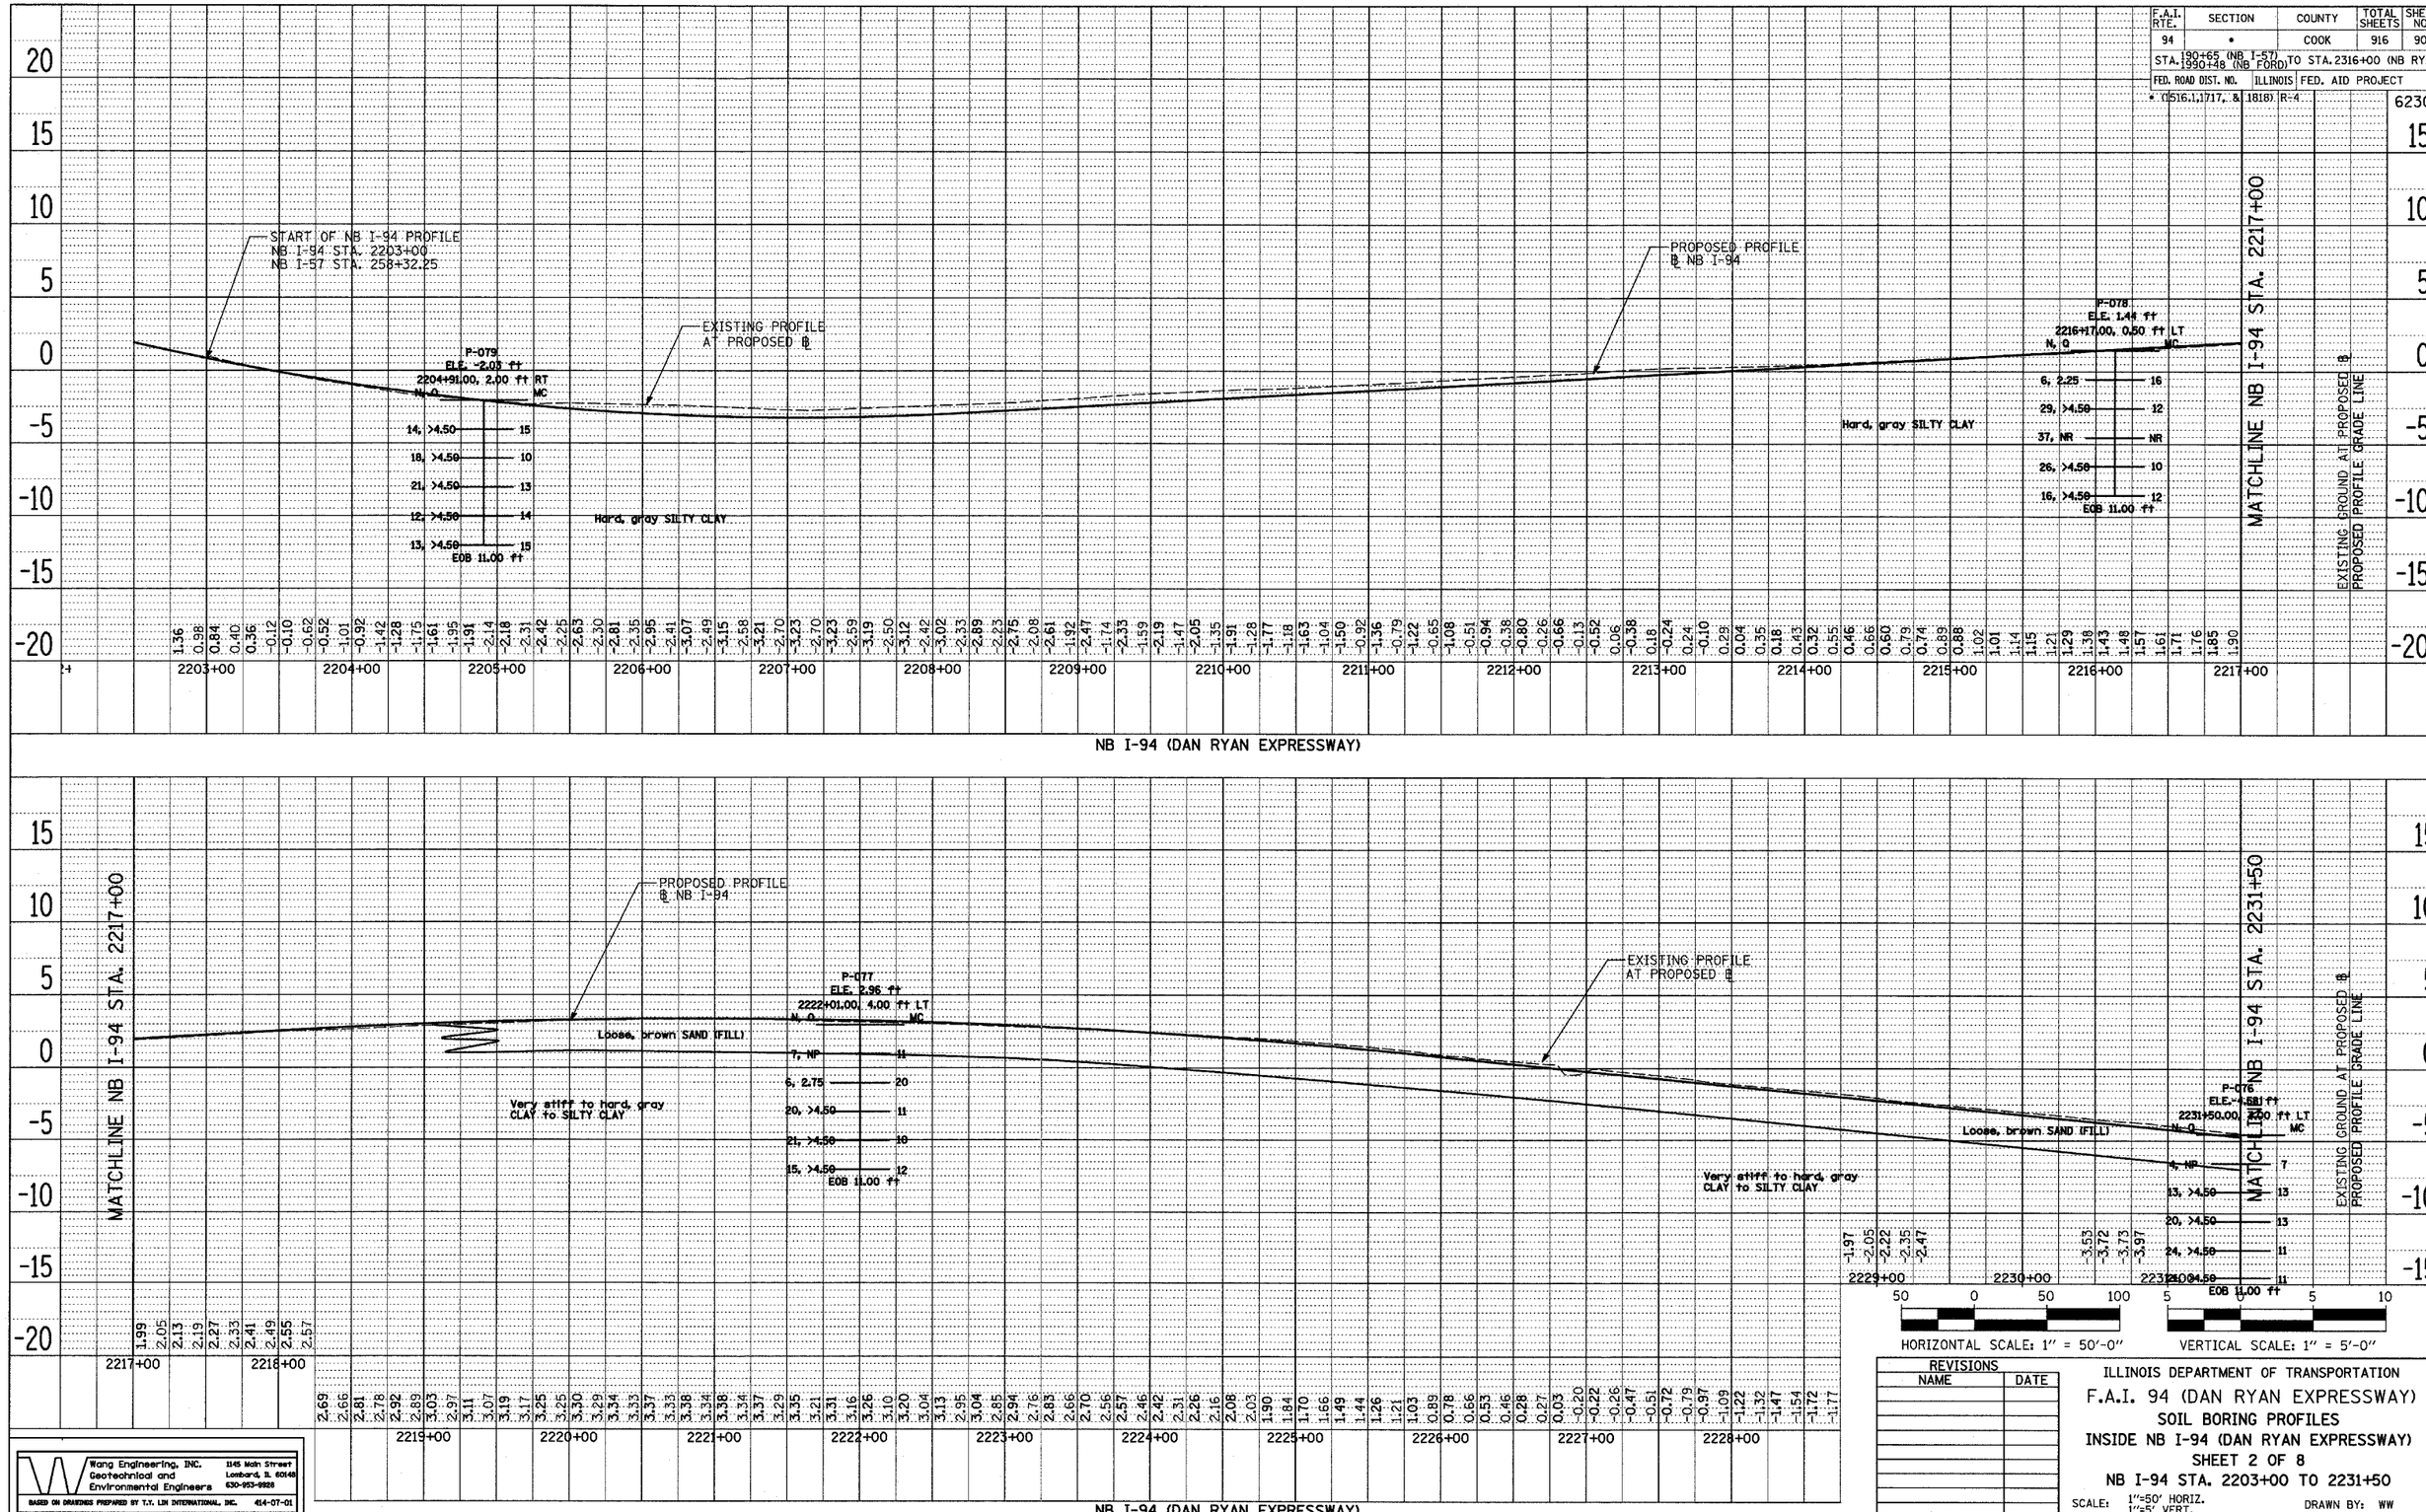

HORIZONTAL SCALE: 1" = 50'-0"

VERTICAL SCALE: 1" = 5'-0"

REVISIONS	
NAME	DATE

ILLINOIS DEPARTMENT OF TRANSPORTATION

F.A.I. 94 (DAN RYAN EXPRESSWAY)

SOIL BORING PROFILES

INSIDE NB I-94 (DAN RYAN EXPRESSWAY)

SHEET 2 OF 8

NB I-94 STA. 2203+00 TO 2231+50

SCALE: 1"=50' HORIZ. 1"=5' VERT.

DRAWN BY: WW

DATE: MARCH 7, 2006

CHECKED BY: MLS

Wang Engineering, INC. Geotechnical and Environmental Engineers
1145 Main Street Lombard, IL 60148 630-953-9928

BASED ON DRAWINGS PREPARED BY T.Y. LIN INTERNATIONAL, INC. 414-07-01

PLAN NOTE BOOK NO. | SURVEYED | PLOTTED | ALIGNMENT CHECKED | RT. OF WAY CHECKED | CADD FILE NAME | BY | DATE