F.A.I. RTE.	SECTION	COUNTY	TOTAL SHEETS	SHEET NO.
94	*	COOK	764	327

STA. 88+60 (SB I-57) 1126+91 (SB FORD) TO STA. 1313+00 (SB RYAN)

FED. ROAD DIST. NO. | ILLINOIS | FED. AID PROJECT

* (1516.1, 1717, & 1818) R-5

62593

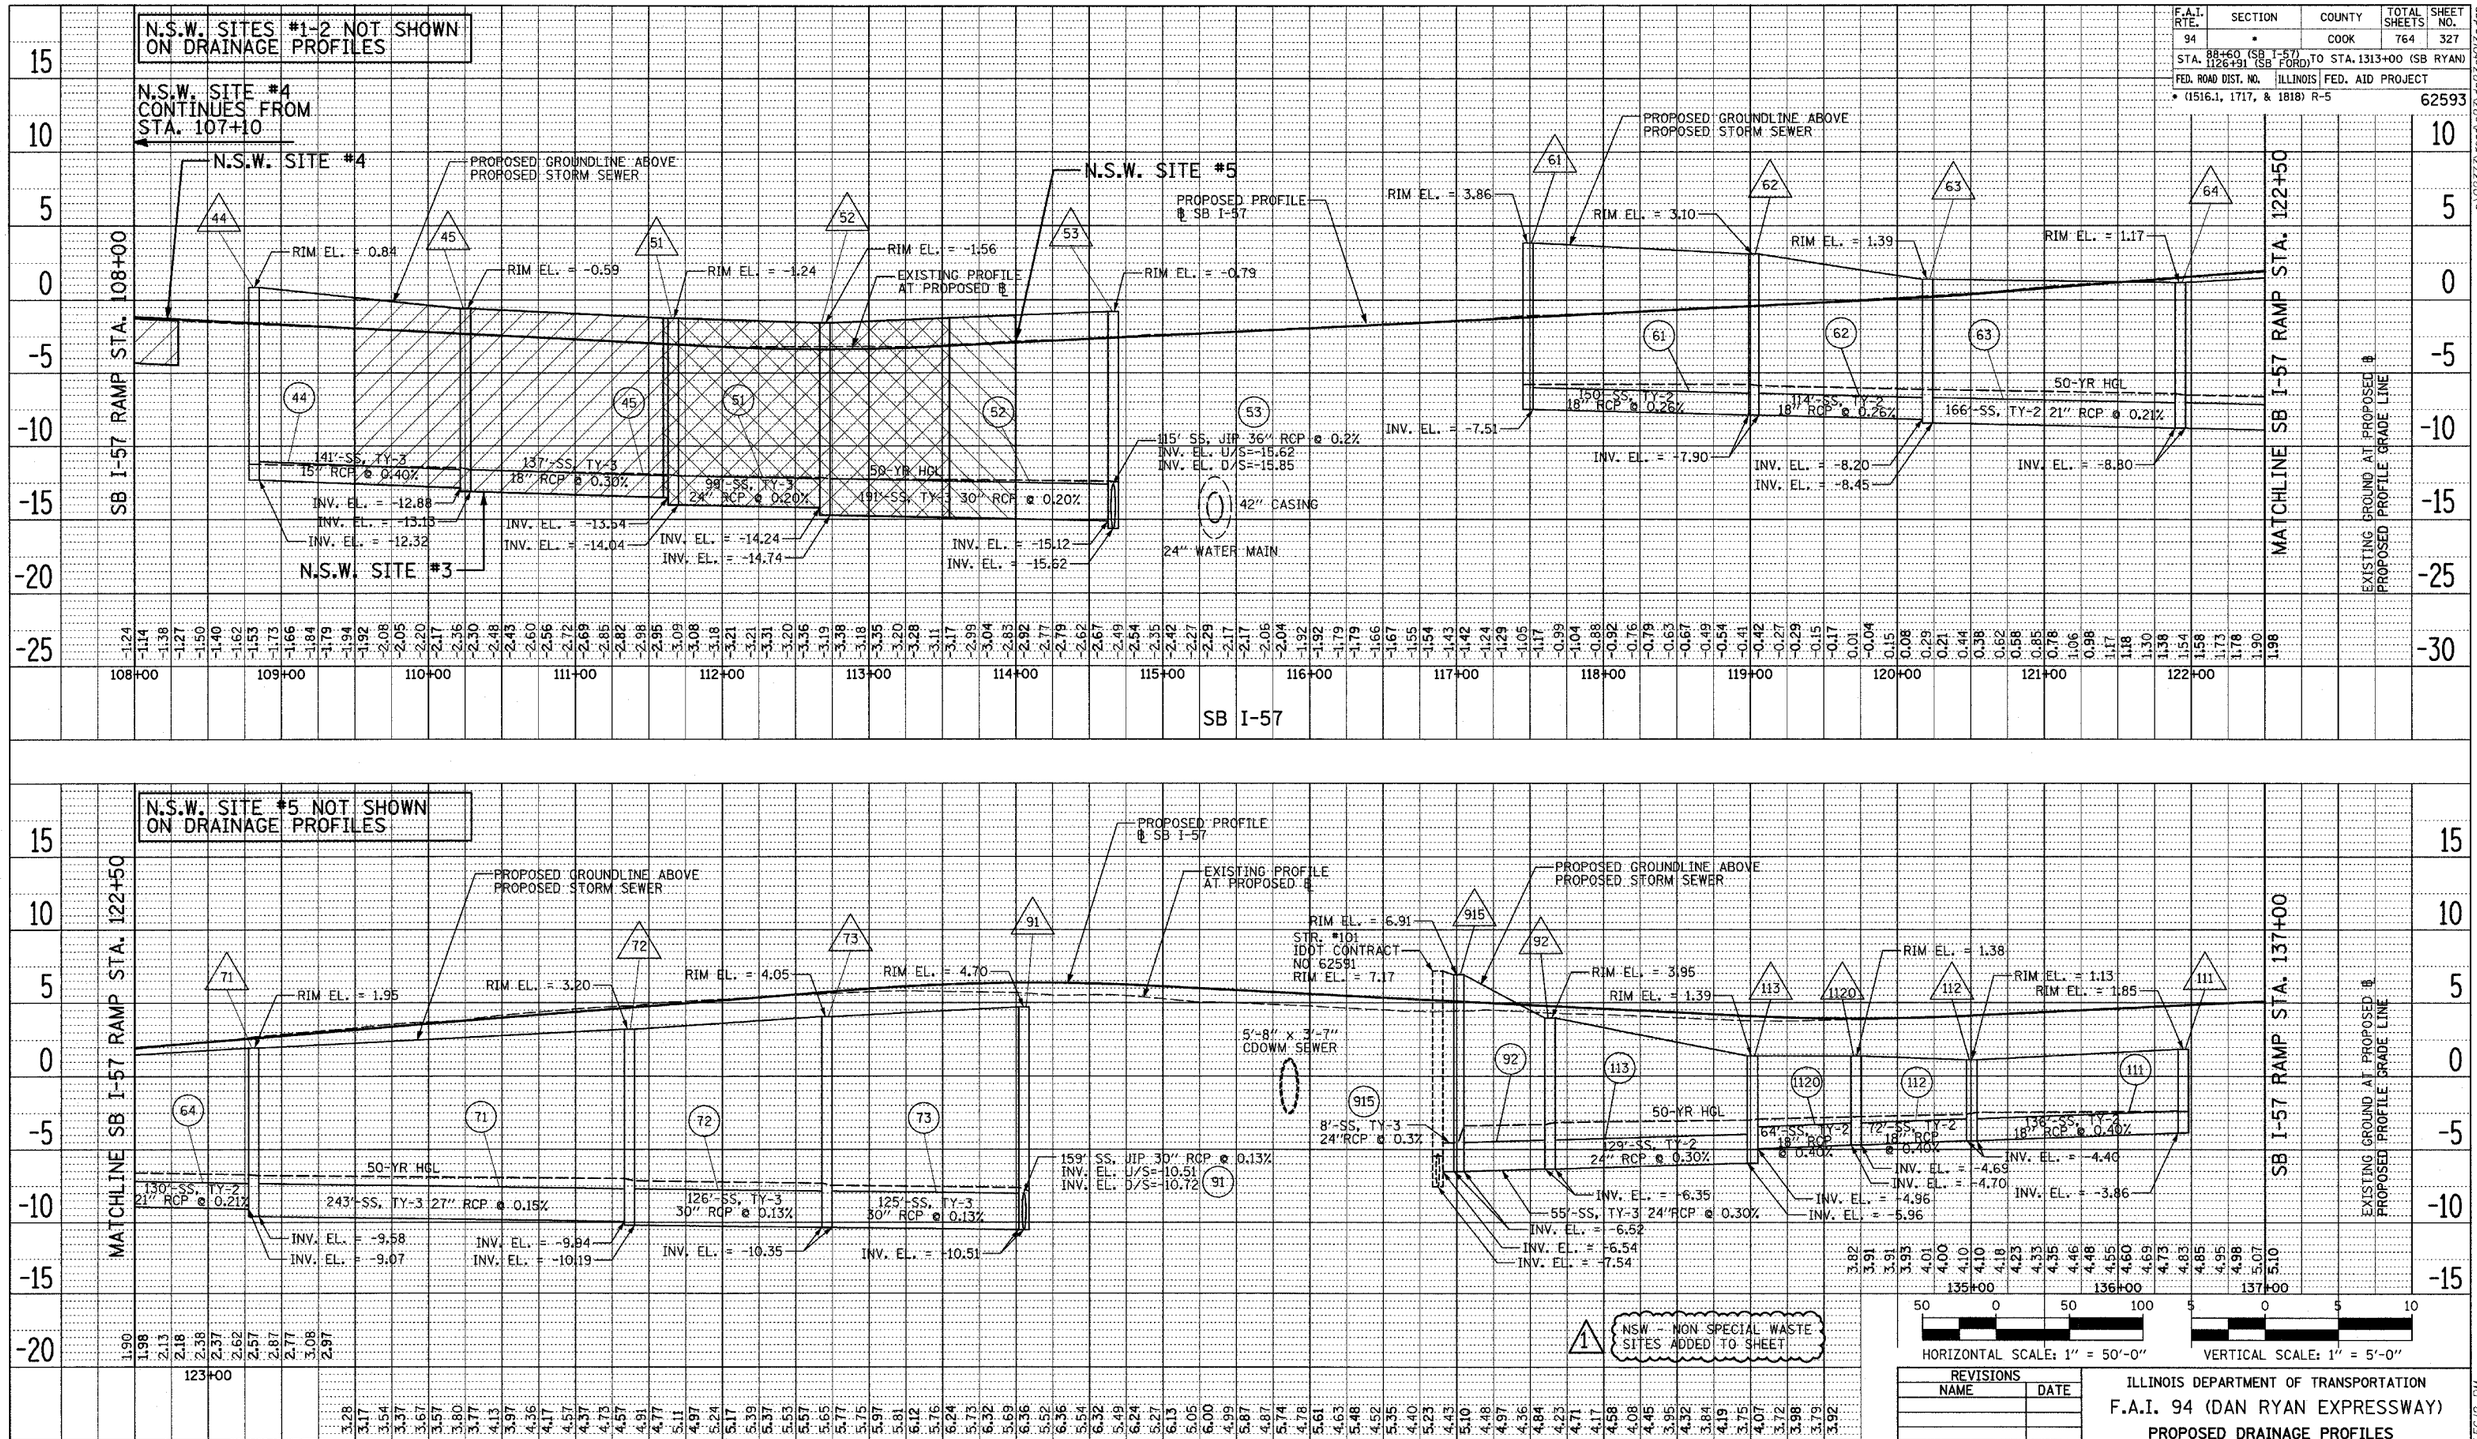

REVISIONS	
NAME	DATE
ADDENDUM 1 - NSW	05/08/06

ILLINOIS DEPARTMENT OF TRANSPORTATION

F.A.I. 94 (DAN RYAN EXPRESSWAY)

PROPOSED DRAINAGE PROFILES
SB I-57
SB I-57 STA. 108+00 TO 137+00
SHEET 1 OF 7

SCALE: 1"=50' HORIZ. 1"=5' VERT.
DATE: MARCH 1, 2006
DRAWN BY: RJD/NSB
CHECKED BY: DA

TYLIN INTERNATIONAL

05/05/2006 03:56:12 PM