F.A.I. RTE.	SECTION	COUNTY	TOTAL SHEETS	SHEET NO.
94	•	COOK	764	534
STA. 88+60 (SB I-57) 1126+91 (SB FORD)		TO STA. 1313+00 (SB RYAN)		
FED. ROAD DIST. NO.	ILLINOIS	FED. AID PROJECT		
• (1516.1, 1717, & 1818) R-5				62593

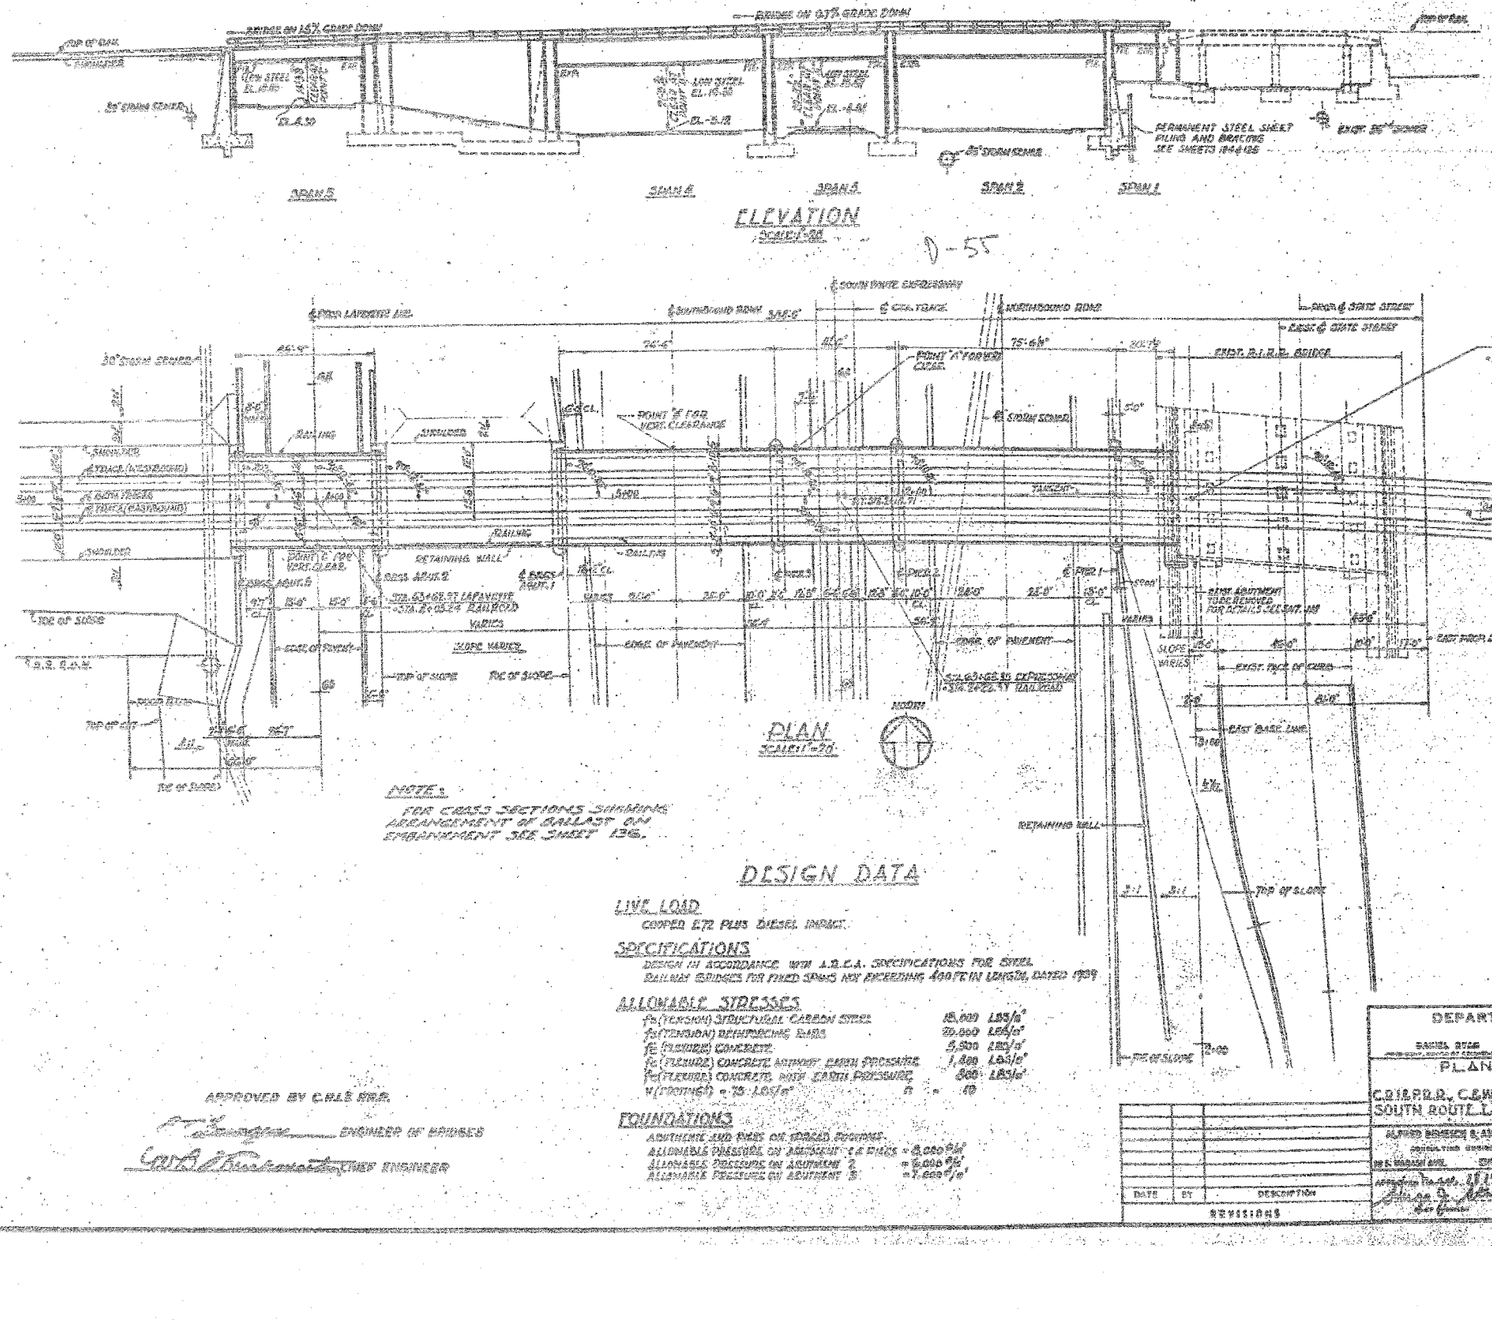

SHEET 12 OF 12

REVISIONS NAME	DATE

ILLINOIS DEPARTMENT OF TRANSPORTATION

F.A.I. 94 (DAN RYAN EXPRESSWAY)

EXISTING GENERAL PLAN AND ELEVATION CHICAGO RAIL LINK

S.N. 016-0145 DESIGNED BY:

SCALE: N.T.S. DRAWN BY: MAF, DJR

DATE: MARCH 1, 2006 CHECKED BY: MI

TY·LIN INTERNATIONAL

02/24/2006 10:55:21 PM