F.A.I. RTE.	SECTION	COUNTY	TOTAL SHEETS	SHEET NO.
94	•	COOK	764	111

STA. 88+60 (SB I-57) 1126+91 (SB FORD) TO STA. 1313+00 (SB RYAN)

FED. ROAD DIST. NO. | ILLINOIS | FED. AID PROJECT

• (1516.1, 1717, & 1818) R-5

62593

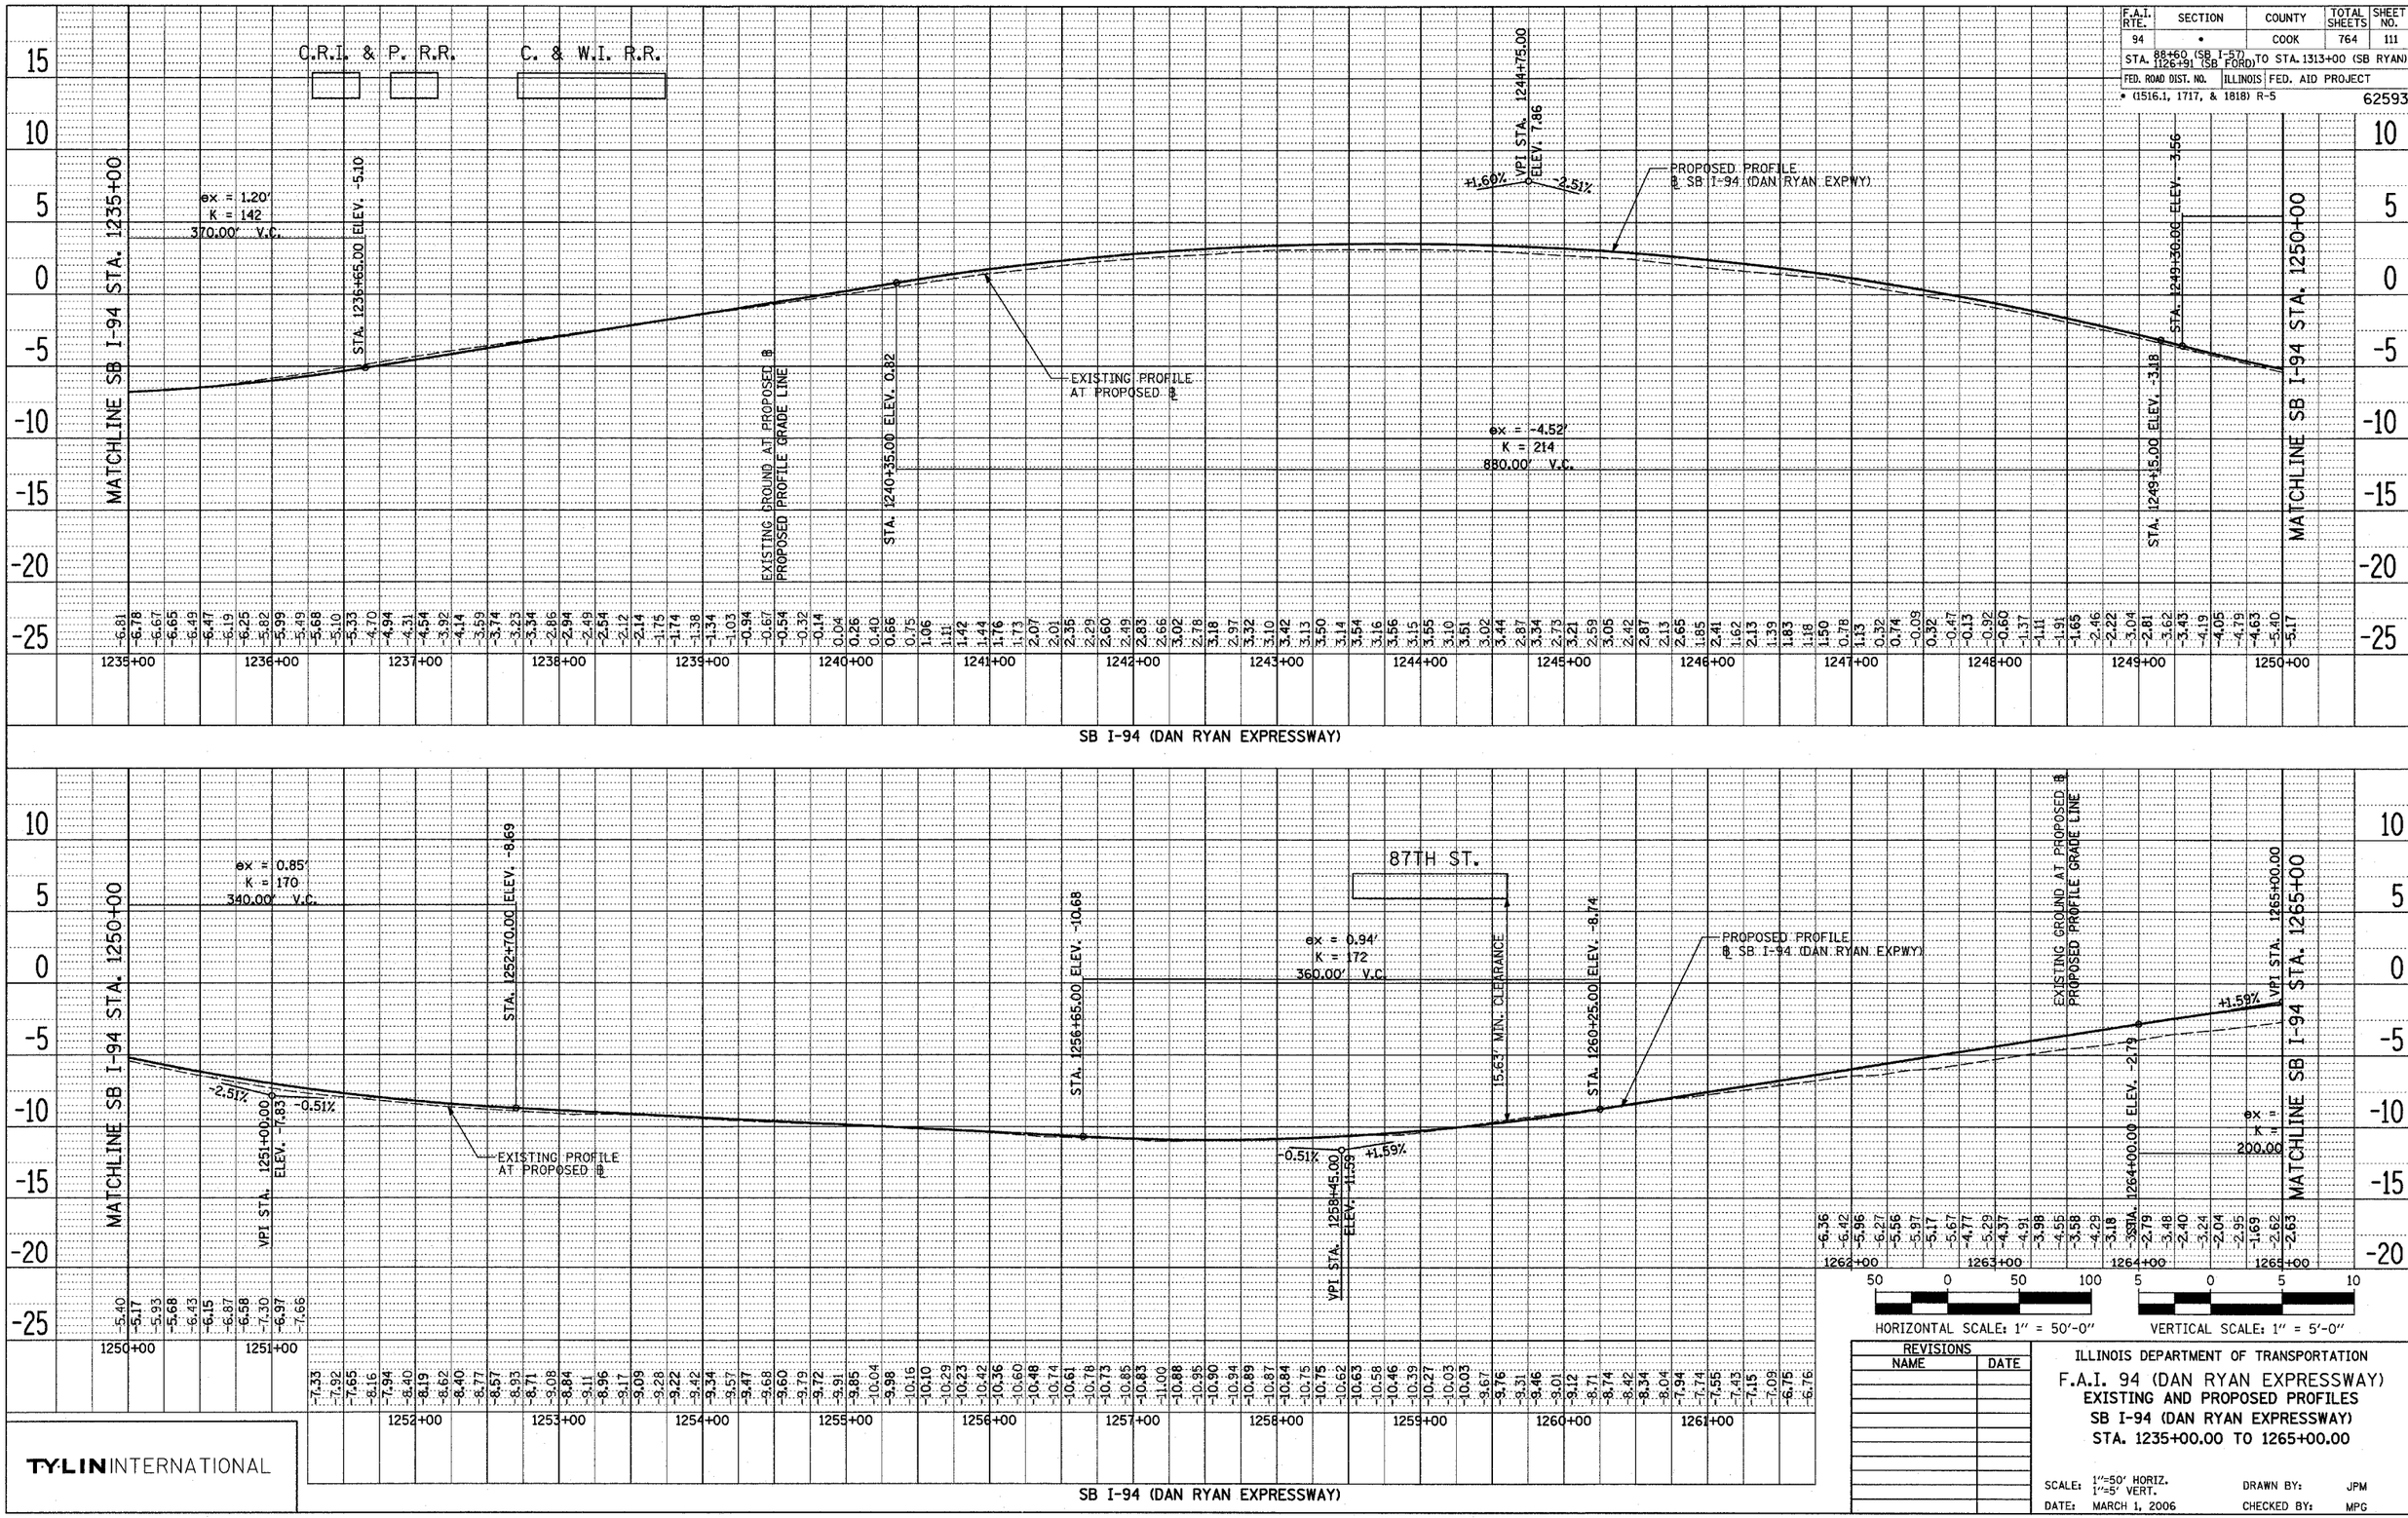

HORIZONTAL SCALE: 1" = 50'-0"

VERTICAL SCALE: 1" = 5'-0"

REVISIONS	
NAME	DATE

TY·LIN INTERNATIONAL

ILLINOIS DEPARTMENT OF TRANSPORTATION

F.A.I. 94 (DAN RYAN EXPRESSWAY)
EXISTING AND PROPOSED PROFILES
SB I-94 (DAN RYAN EXPRESSWAY)
STA. 1235+00.00 TO 1265+00.00

SCALE: 1"=50' HORIZ. 1"=5' VERT.

DRAWN BY: JPM

DATE: MARCH 1, 2006

CHECKED BY: MPG

PLAN | SURVEYED | PLOTTED | ALIGNMENT CHECKED | PROFILE CHECKED | NOTE BOOK | CADD FILE NAME | NO. | BY | DATE

PLAN | SURVEYED | PLOTTED | ALIGNMENT CHECKED | PROFILE CHECKED | NOTE BOOK | CADD FILE NAME | NO. | BY | DATE