F.A.I. RTE.	SECTION	COUNTY	TOTAL SHEETS	SHEET NO.
94	•	COOK	764	128
STA. 88+60 (SB I-57) 1126+91 (SB FORD)	TO STA. 1313+00 (SB RYAN)			
FED. ROAD DIST. NO.	ILLINOIS	FED. AID PROJECT		
• (1516.1, 1717, & 1818) R-5				62593

196

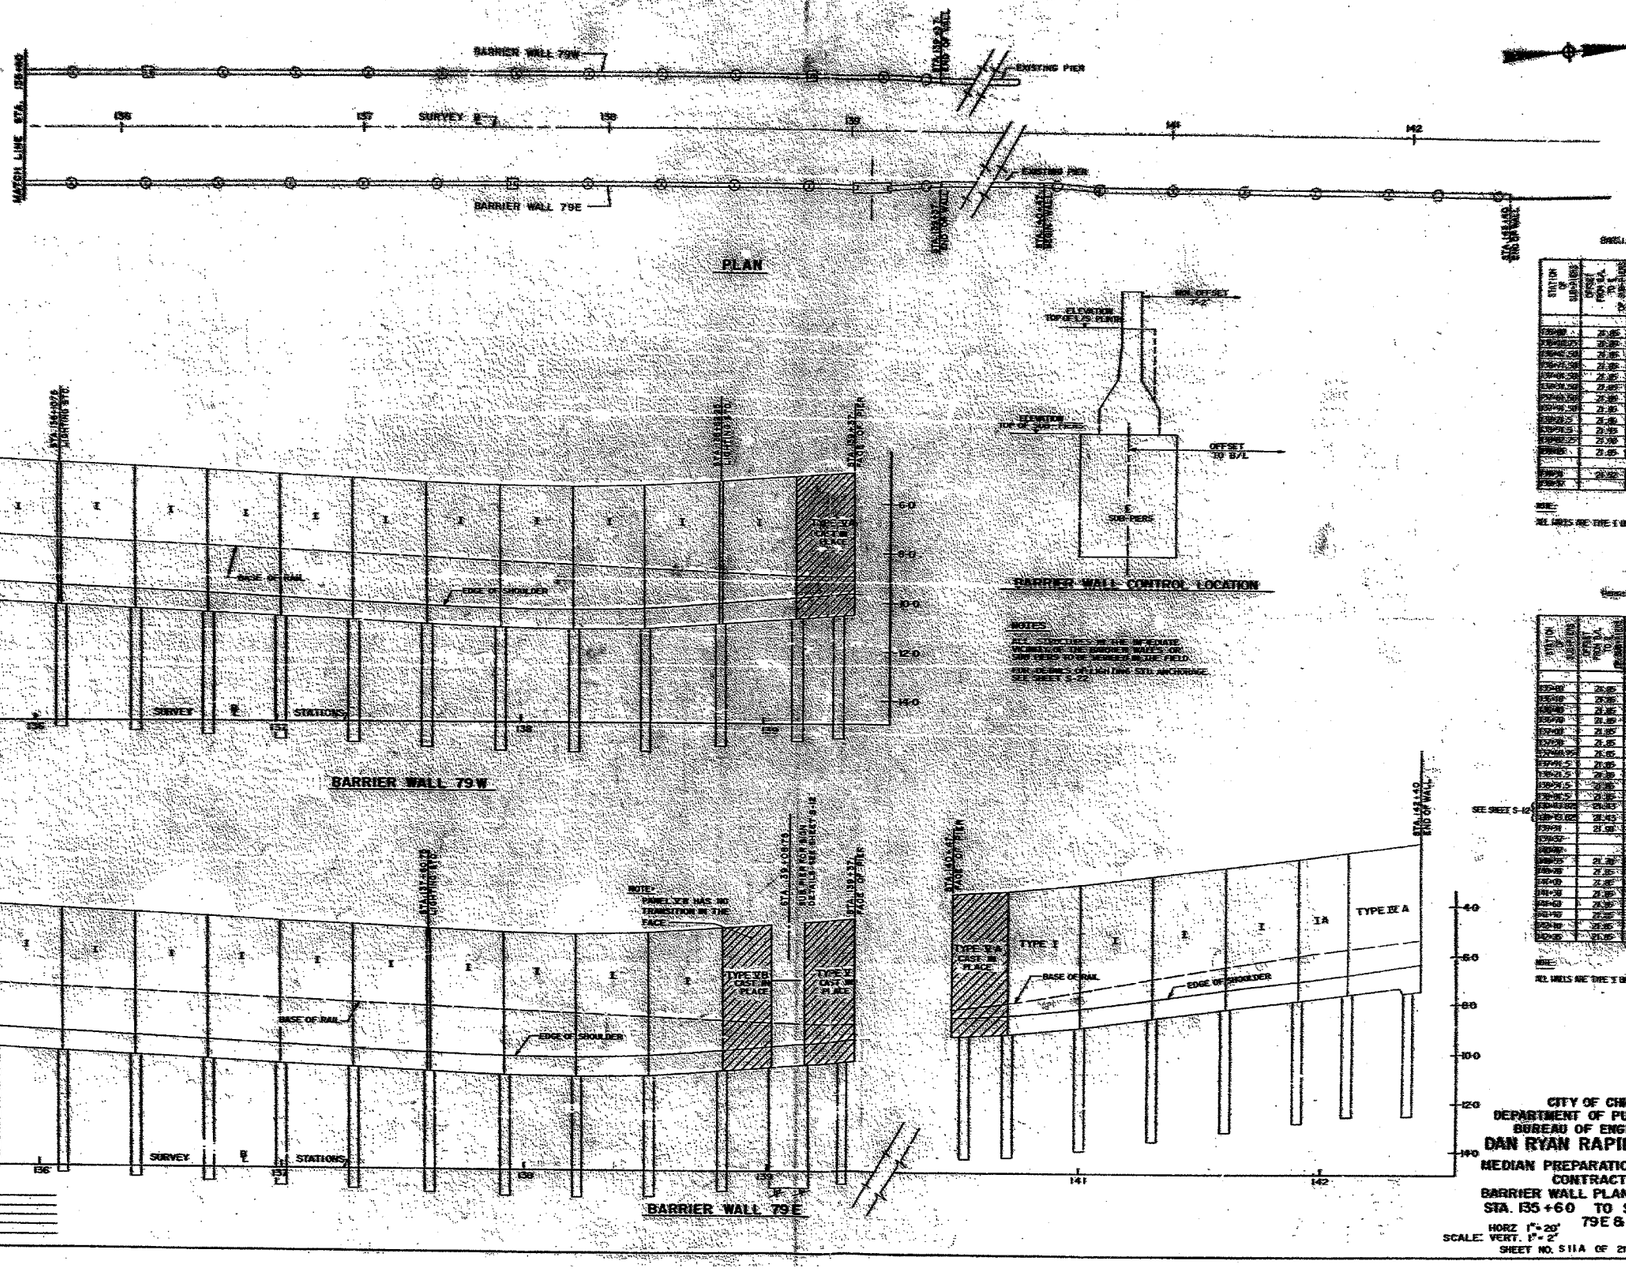

TYLIN INTERNATIONAL

FOR INFORMATION ONLY

REVISIONS	
NAME	DATE

ILLINOIS DEPARTMENT OF TRANSPORTATION

F.A.I. 94 (DAN RYAN EXPRESSWAY)

EXISTING CONCRETE BARRIER AT CTA STATIONS: 79TH STREET (2 OF 2)

SCALE: NONE DRAWN BY: JJS

DATE: MARCH 1, 2006 CHECKED BY: TGB