F.A. RTE.	SECTION	COUNTY	TOTAL SHEETS	SHEET NO.
	11516.1,1717 & 18181-6	Cook	764	368
STA.		TO STA.		
FED. ROAD DIST. NO.		ILLINOIS	FED. AID PROJECT	

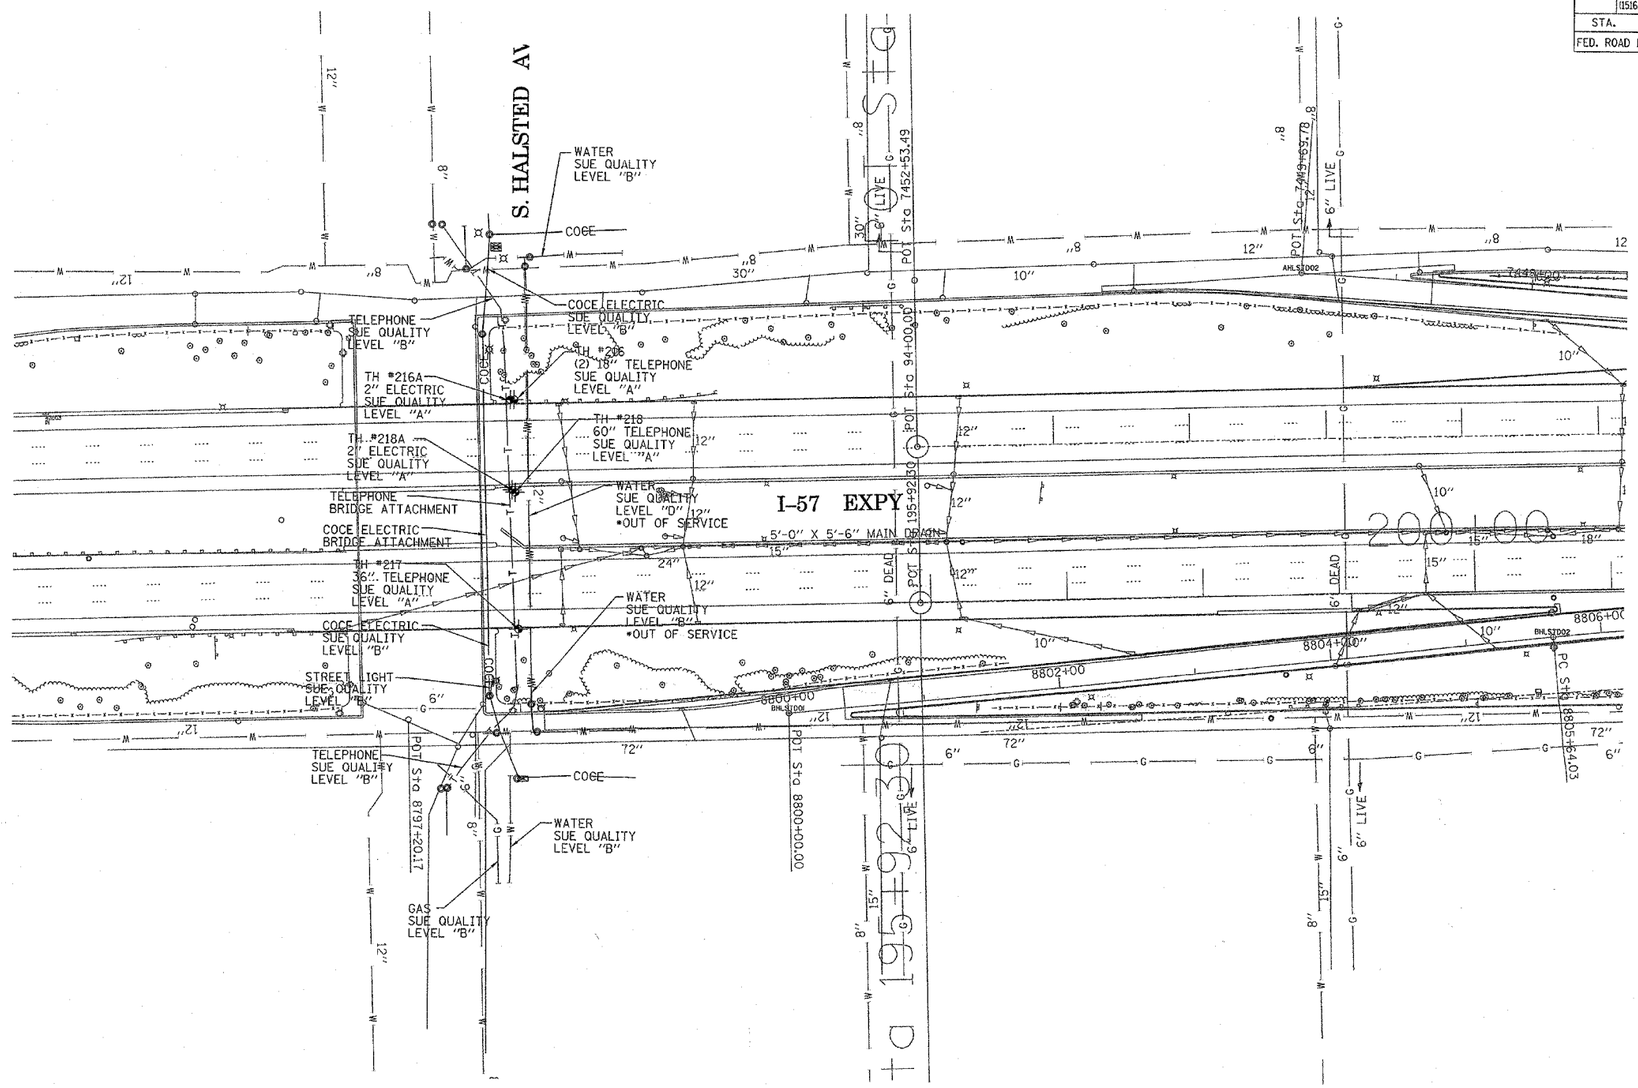

N

TBE GROUP, INC.

CIVIL ENGINEERING * TRANSPORTATION * ENVIRONMENTAL * PLANNING * UTILITY ENGINEERING/LOCATING
SOUTHERN REGION: FL,GA,SC,NC
NORTHERN REGION: IL,IN,MI,OH,MD,NJ,NY PA,VA,CANADA
WESTERN REGION: AZ,NV,NM,TX,CA,OR,UT,WA

IL09500164, 167, 168, 170, 171, 179, 180, 182, 204, 205, 206, 211, 212, 219, 221, 225, 226, 227, 228, 230, 232, 238, 239
TBE SUE PAGE NO: 1 of 36
Checked by: _____

SUE Quality Level "A" : Test Holes
SUE Quality Level "B" : Designating

TS	TRAFFIC SIGNAL
SL	STREET LIGHT
COCE	CITY OF CHICAGO ELECTRIC
T	TELEPHONE
W	WATER
G	GAS
CTV	CABLE TELEVISION
FO	FIBER OPTIC
E	ELECTRIC
	TEST HOLE

Utilities shown on these plans as depicted in the legend have been investigated by TBE Group, Inc in accordance with SUE Industry Standards. All other information shown has been provided to TBE Group, Inc by others.

TBE could not locate buried utilities directly beneath the expressway due to traffic and safety issues.

*At the time of Quality Level "B" SUE services, the water lines were active. The lines, however, are now expected to be out of service per IDOT.

205 W. WACKER DRIVE
SUITE 1020
CHICAGO, IL 60606
(312) 704-1970

REVISIONS	
NAME	DATE

ILLINOIS DEPARTMENT OF TRANSPORTATION

SUE Investigation of Underground Utilities

I-94 NB & SB of Dan Ryan Expressway
From I-57 to 43rd Street
Contract No: 62586, 62589, 62590, 62594, 62693

SQL "A" DATE : 8/16/05
SQL "B" DATE : 7/22/04

DRAWN BY : KLC
SCALE : 1" = 50'