F.A.I. RTE.	SECTION	COUNTY	TOTAL SHEETS	SHEET NO.
94	*	COOK	764	524
STA. 88+60 (SB I-57) 1126+91 (SB FORD)		TO STA. 1313+00 (SB RYAN)		
FED. ROAD DIST. NO.	ILLINOIS	FED. AID PROJECT		

* (1516.1, 1717, & 1818) R-5

62593

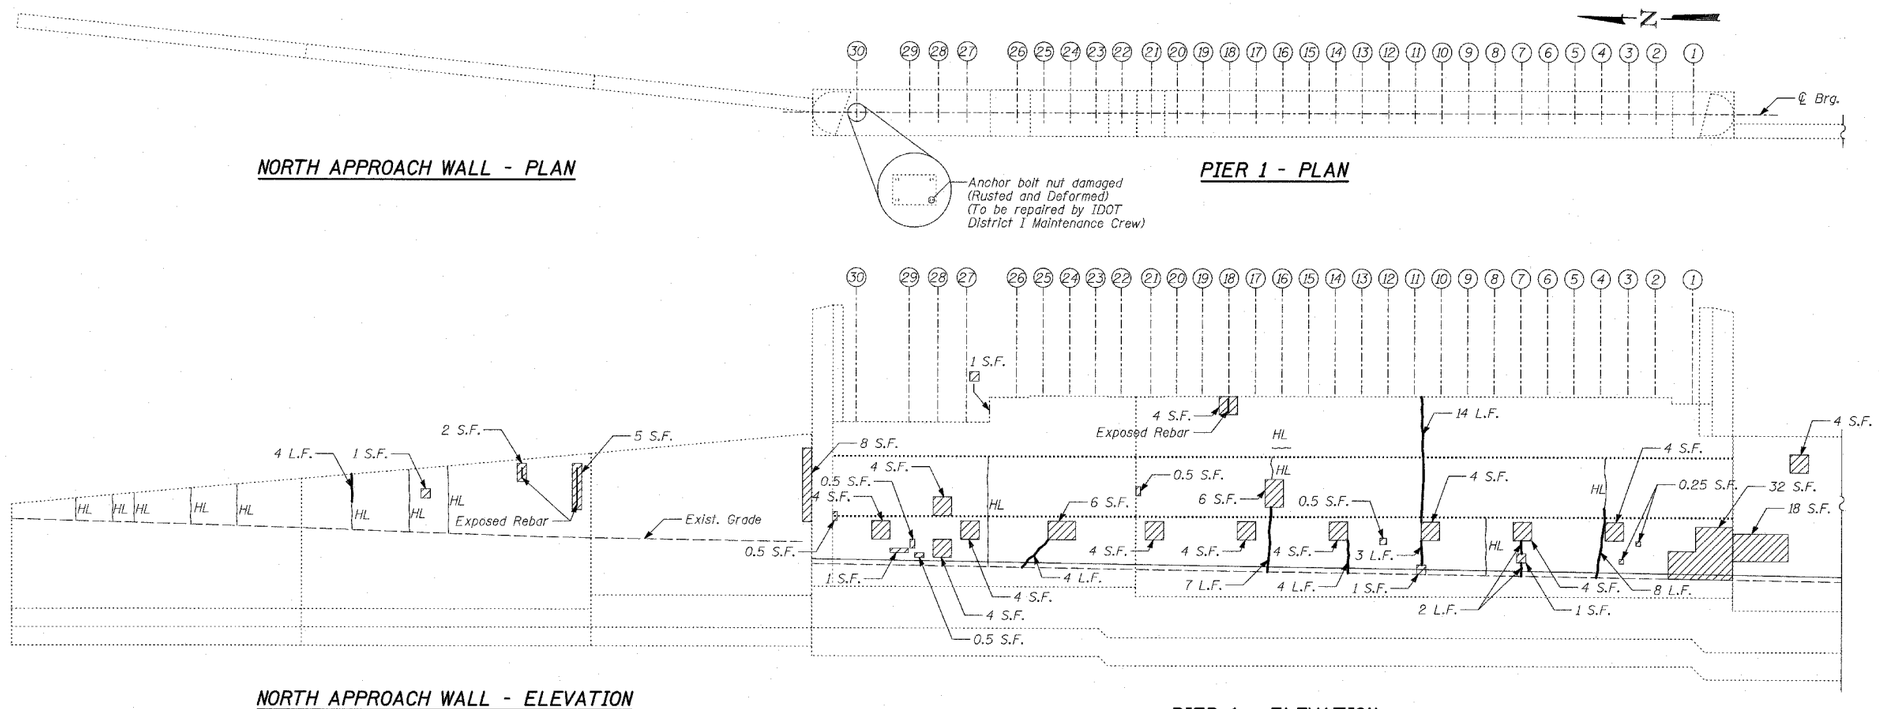

LEGEND

- Formed Concrete Repair (Depth =< 5")
- Epoxy Crack Sealing
- HL — Hair Line Crack

BILL OF MATERIAL

ITEM	UNIT	TOTAL
Epoxy Crack Sealing	FOOT	48
Formed Concrete Repair (Depth =< 5")	SQ FT	133

TY·LIN INTERNATIONAL

SHEET 2 OF 12

REVISIONS	
NAME	DATE

ILLINOIS DEPARTMENT OF TRANSPORTATION

F.A.I. 94 (DAN RYAN EXPRESSWAY)

SUBSTRUCTURE REPAIR FOR BELT RAILWAY EXISTING PIER 1

S.N. 016-0143 — DESIGNED BY: MAF, DJR

SCALE: N.T.S. — DRAWN BY: MAF, DJR

DATE: MARCH 1, 2006 — CHECKED BY: MI