F.A.I. RTE.	SECTION	COUNTY	TOTAL SHEETS	SHEET NO.
94	*	COOK	764	649

STA. 88+60 (SB I-57) 1126+91 (SB FORD) TO STA. 1313+00 (SB RYAN)

FED. ROAD DIST. NO.	ILLINOIS	FED. AID PROJECT
* (1516.1, 1717, & 1818) R-5		62593

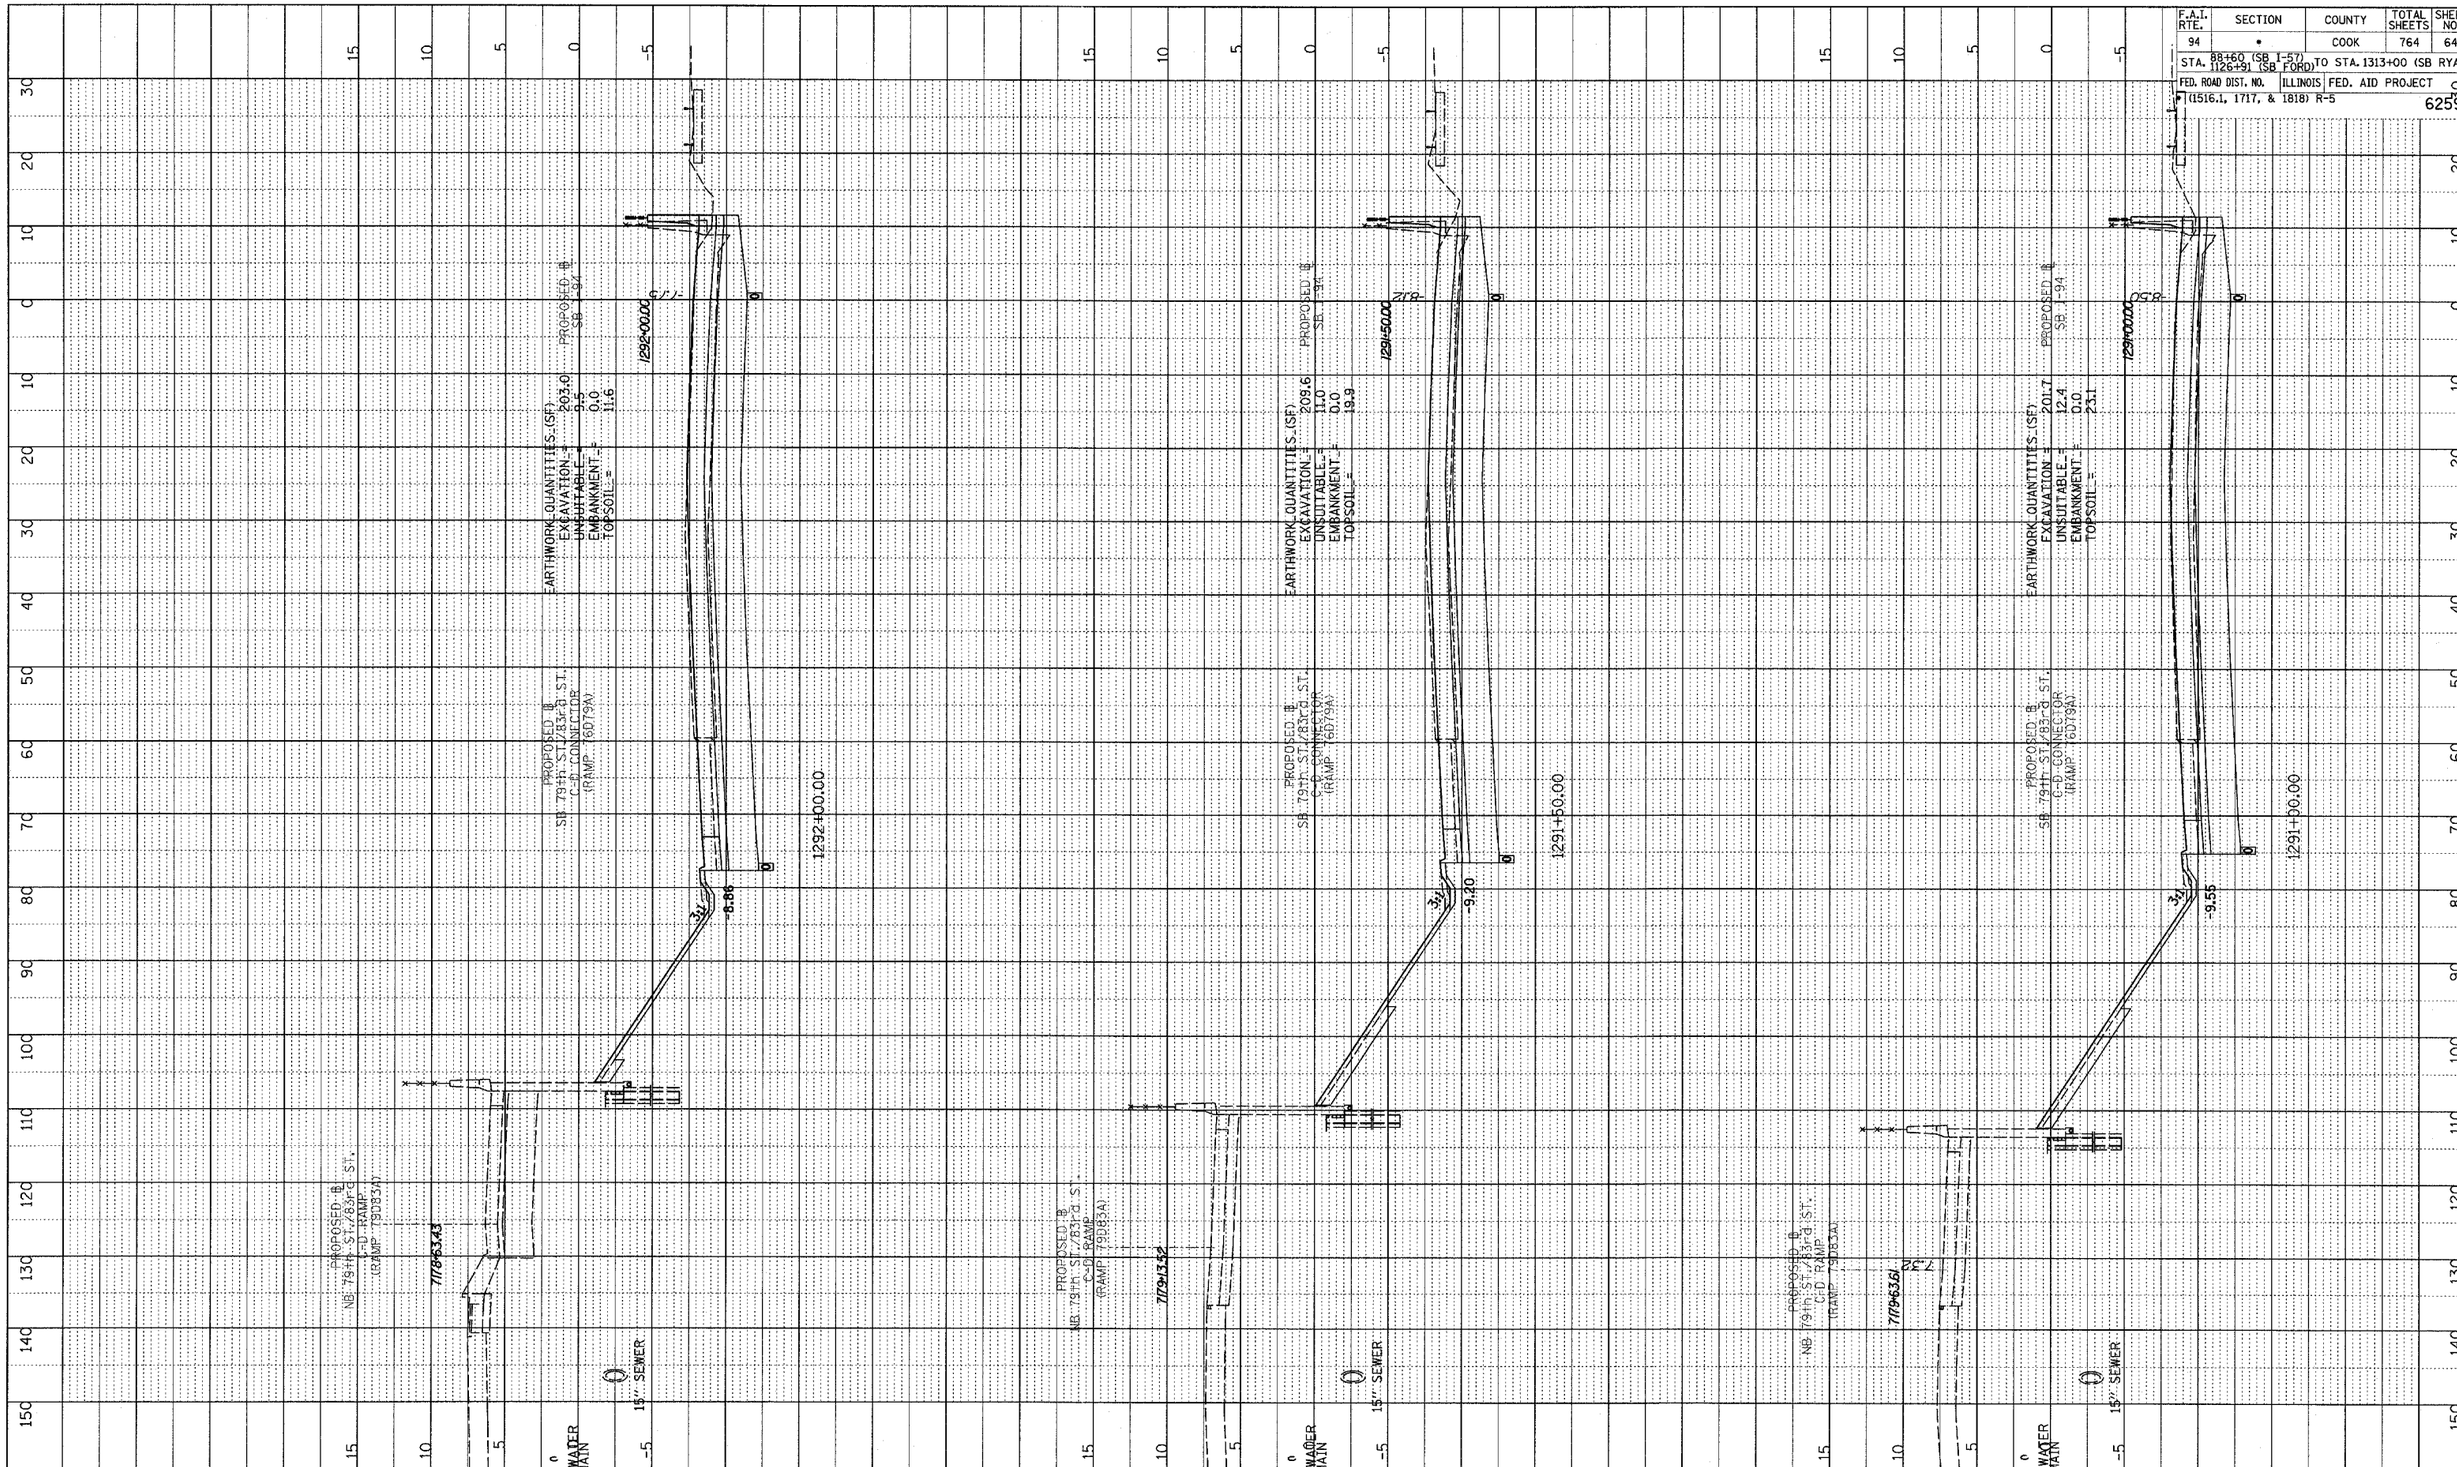

TYLIN INTERNATIONAL

10' 0 10' 20' HORIZONTAL SCALE

5' 0 5' 10' VERTICAL SCALE

I-94 SOUTHBOUND (DAN RYAN EXPWY)
STA. 1291+00 TO STA. 1292+00

PROFILE NOTE BOOK NO. SURVEYED PLOTTED GRADES CHECKED B.M. NOTED STRUCTURE NOTATNS CHKD

02/27/2006 12:13:37 PM