PLAN

	BY	DATE
SURVEYED		
PLOTTED		
GRADES CHECKED		
AS BUILT MAY CHECKED		
NOTE BOOK		
NO.	STRUCTURE NOTATIONS CHKD	
	CADD FILE NAME	

PROFILE

	BY	DATE
SURVEYED		
PLOTTED		
GRADES CHECKED		
AS BUILT MAY CHECKED		
NOTE BOOK		
NO.	STRUCTURE NOTATIONS CHKD	
	CADD FILE NAME	

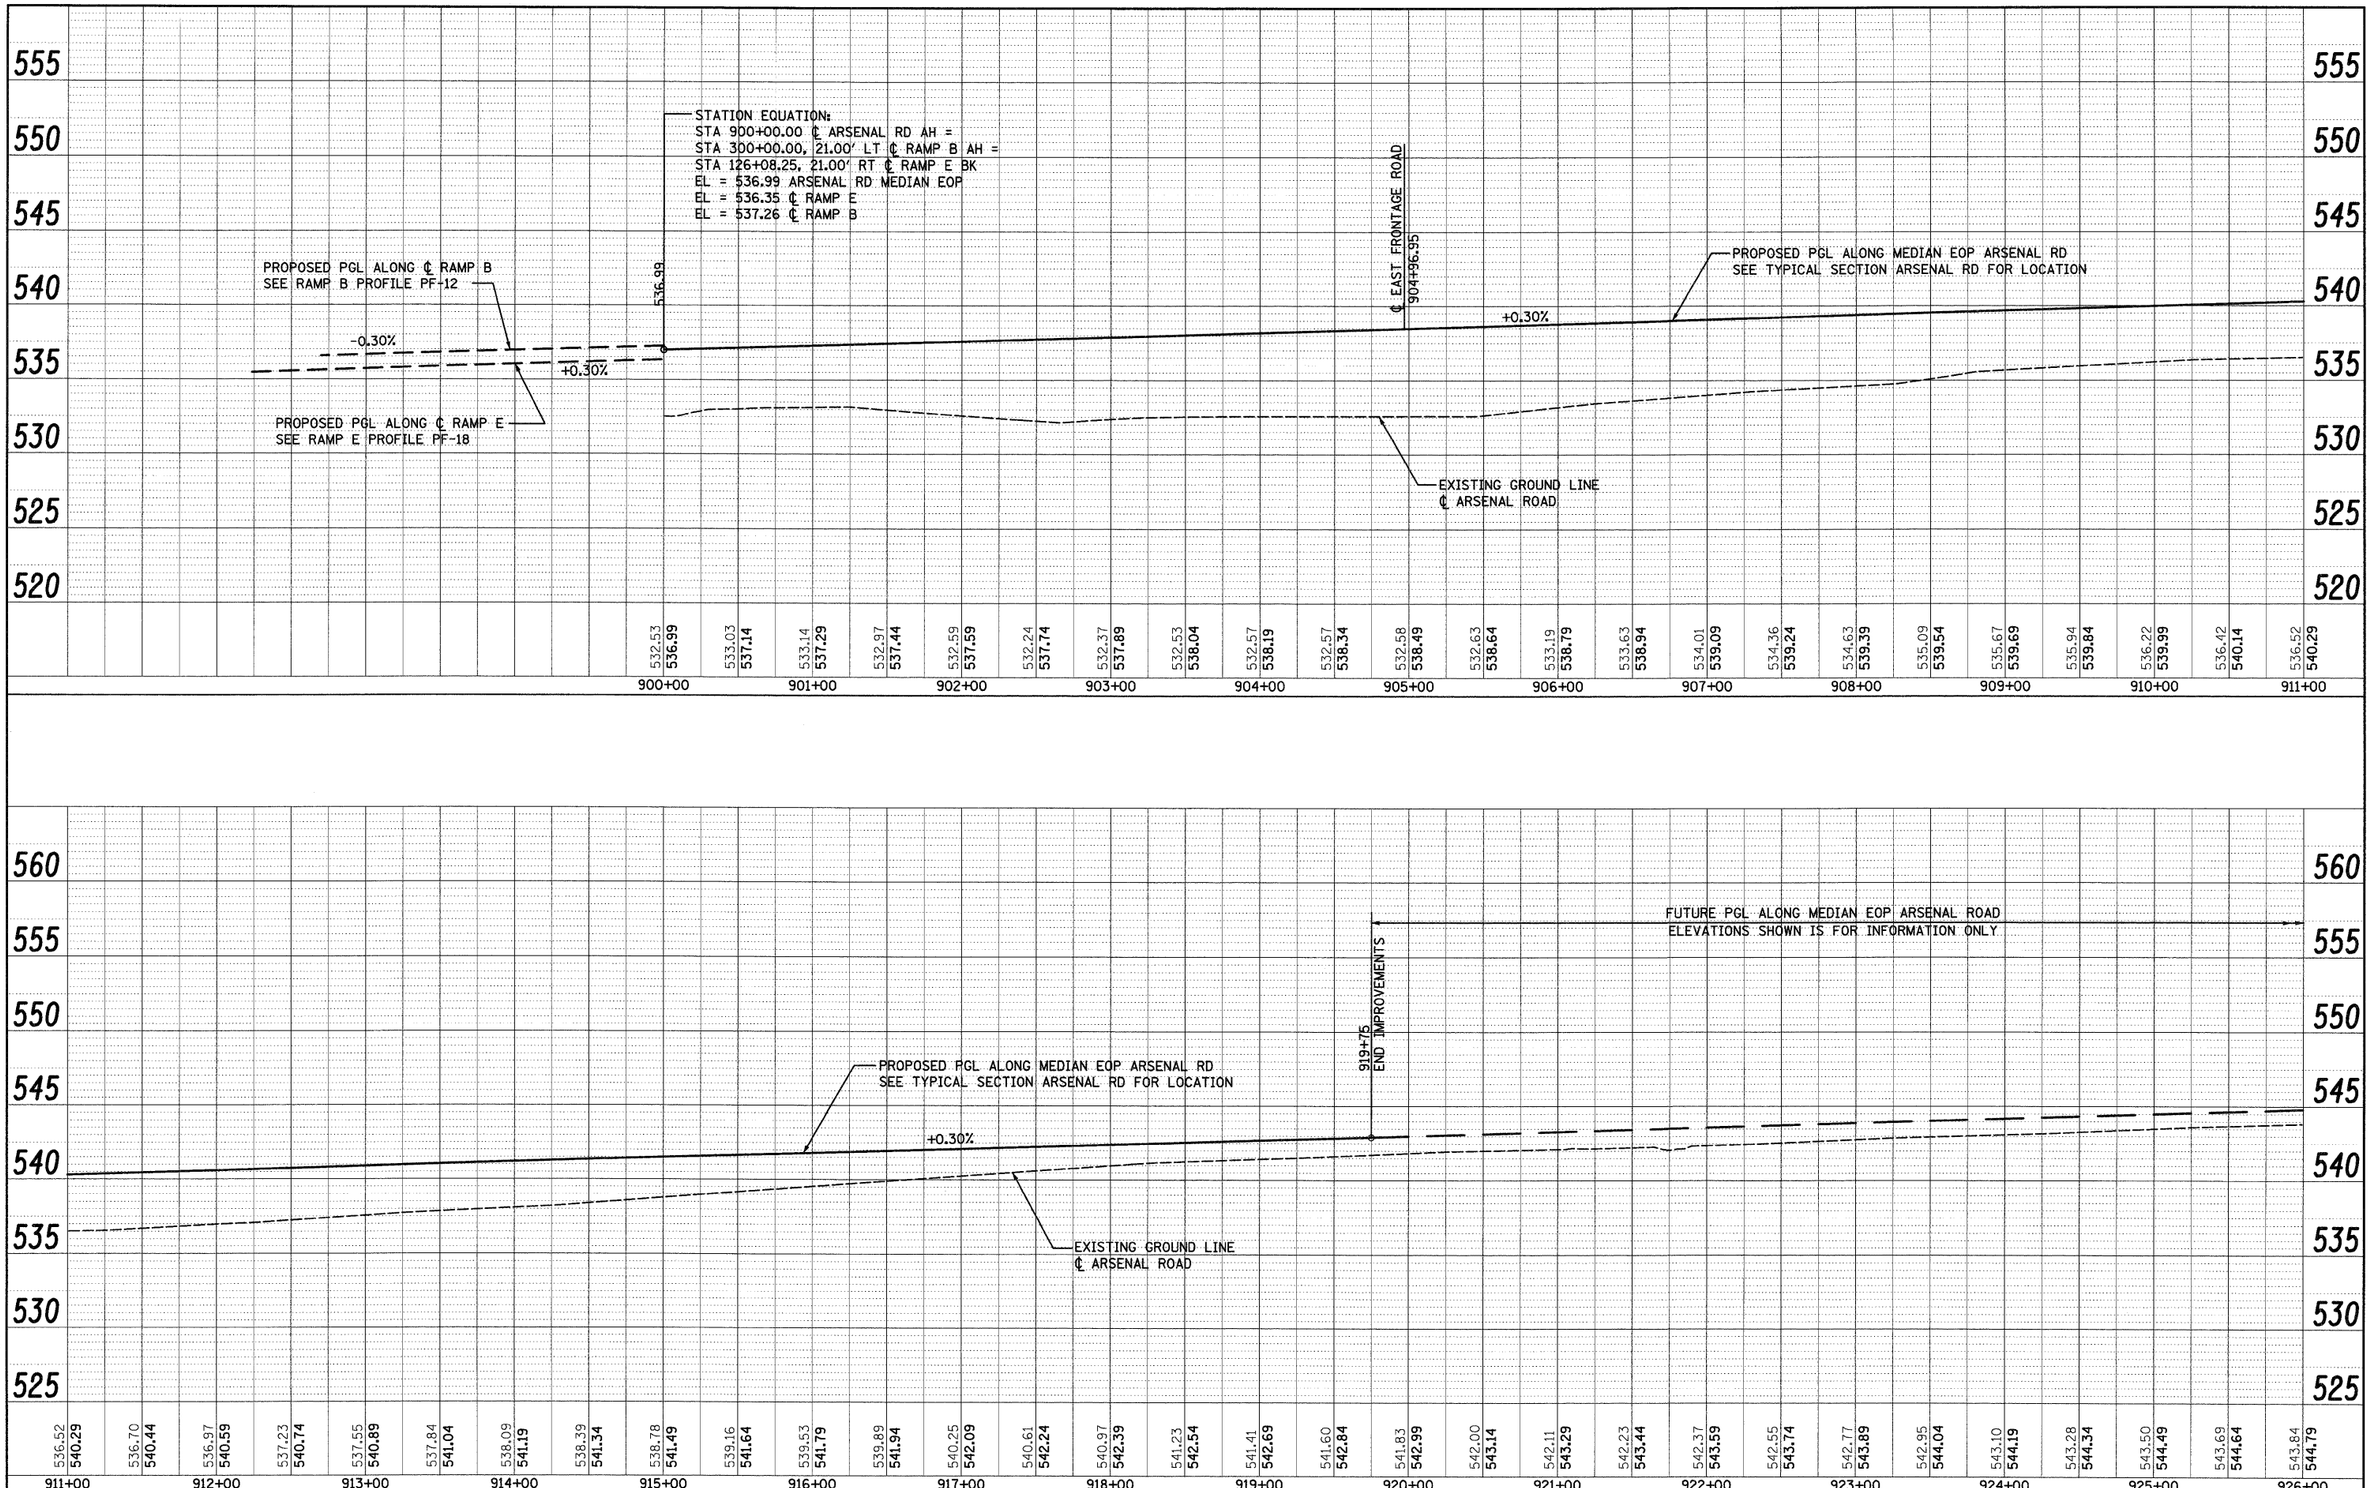

McDonough Associates Inc.
Engineers / Architects
130 East Randolph Street Chicago, Illinois 60601

FILE NAME = 0180C31-SHT-PROFILE01.dgn	USER NAME = TKluegel	DESIGNED - MJT	REVISED -
		DRAWN - MJT	REVISED -
	PLOT SCALE = 1:50	CHECKED - DLT	REVISED -
	PLOT DATE = 12/11/2009	DATE - 12/18/09	REVISED -

STATE OF ILLINOIS
DEPARTMENT OF TRANSPORTATION

ARSENAL ROAD PROFILE

SCALE 1"=50'H; 1"=5'V | SHEET NO. 1 OF 3 SHEETS | STA. | TO STA.

F.A.I. RTE.	SECTION	COUNTY	TOTAL SHEETS	SHEET NO.
55	(99-1&2)AC-3	WILL	524	68
		CONTRACT NO. 60C31		
FED. ROAD DIST. NO. 1	ILLINOIS	FED. AID PROJECT		

FINAL