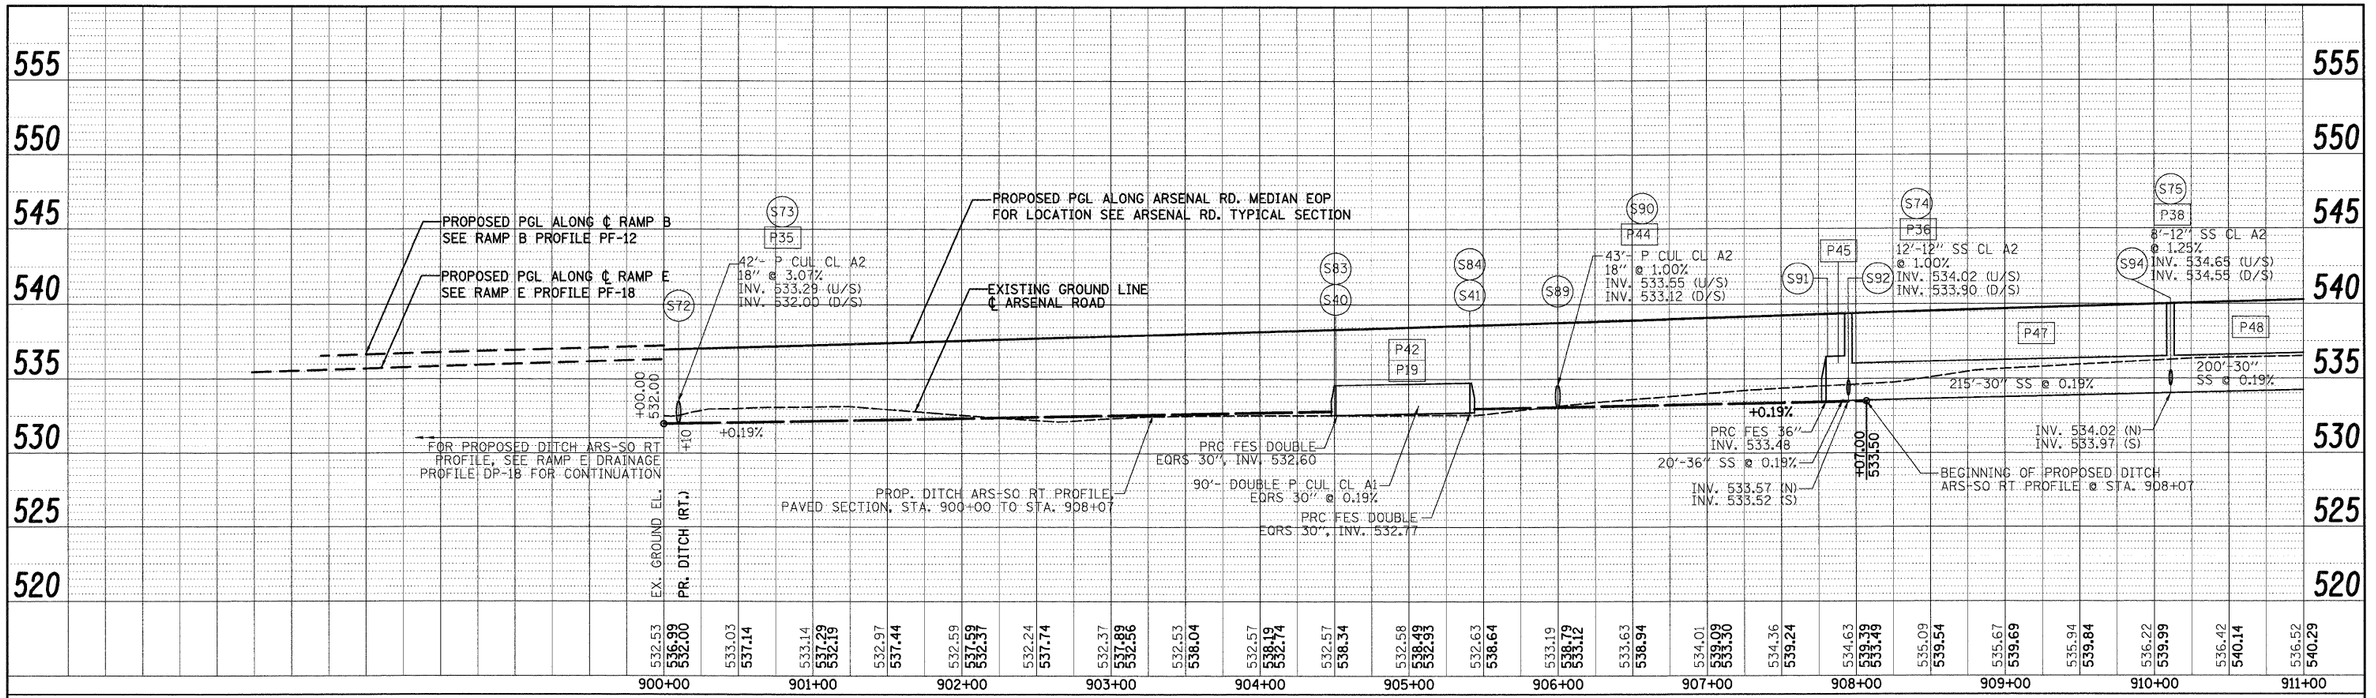

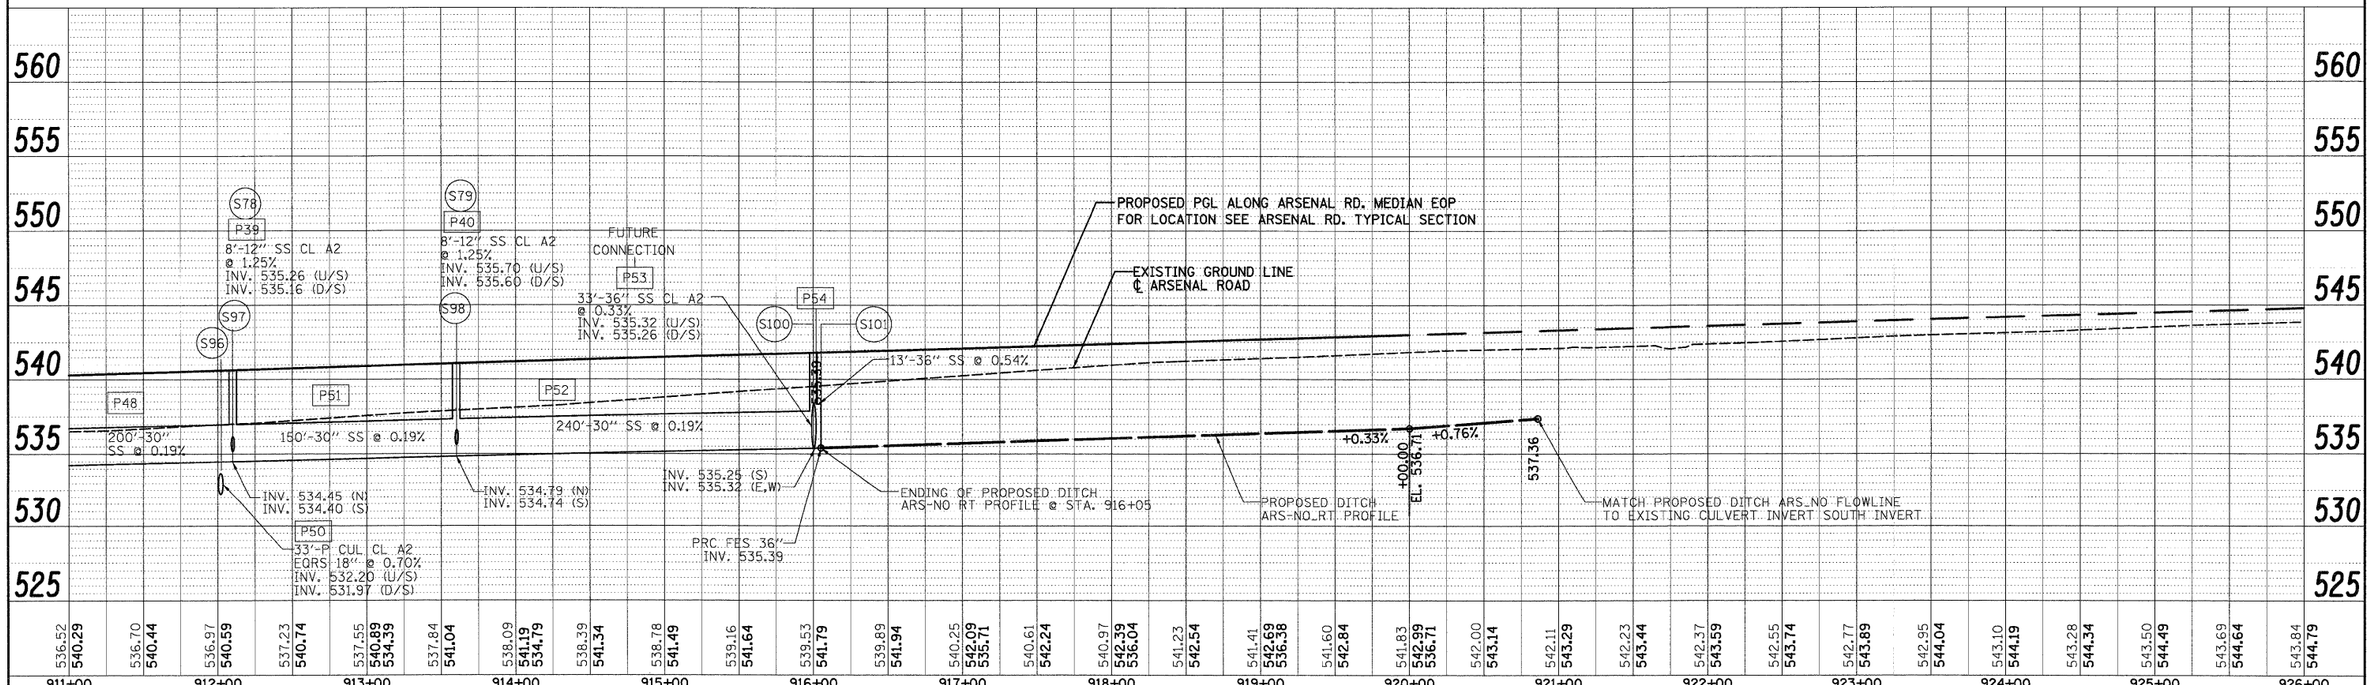

PLAN — SURVEYED / PLOTTED / DRAWN / CHECKED / NOTE BOOK / NO. / ALL DIM. IN FT. / STRUCTURE NO(S) CHKD / CADD FILE NAME / BY / DATE

PROFILE — SURVEYED / PLOTTED / DRAWN / CHECKED / NOTE BOOK / NO. / ALL DIM. IN FT. / STRUCTURE NO(S) CHKD / BY / DATE

SINGH
SINGH & ASSOCIATES, INC.
CONSULTING ENGINEERS
300 W. ADAMS ST.
CHICAGO, IL 60606
TEL: (312) 629-0240
FAX: (312) 629-8449

FILE NAME = D160C31-SHT-DRAINPROFILE01.dgn	USER NAME = TKluegel	DESIGNED - PTK/VP	REVISED -
		DRAWN - PTK/VP	REVISED -
	PLOT SCALE = 1:50	CHECKED - CL	REVISED -
	PLOT DATE = 12/14/2009	DATE - 12/18/09	REVISED -

STATE OF ILLINOIS
DEPARTMENT OF TRANSPORTATION

ARSENAL ROAD DRAINAGE PROFILE

SCALE:1"=50'H;1"=5'V | SHEET NO. 1 OF 18 SHEETS | STA. | TO STA.

F.A.I RTE.	SECTION	COUNTY	TOTAL SHEETS	SHEET NO.
55	(99-1&2)AC-3	WILL	524	166
		CONTRACT NO. 60C31		
FED. ROAD DIST. NO. 1	ILLINOIS	FED. AID PROJECT		

FINAL