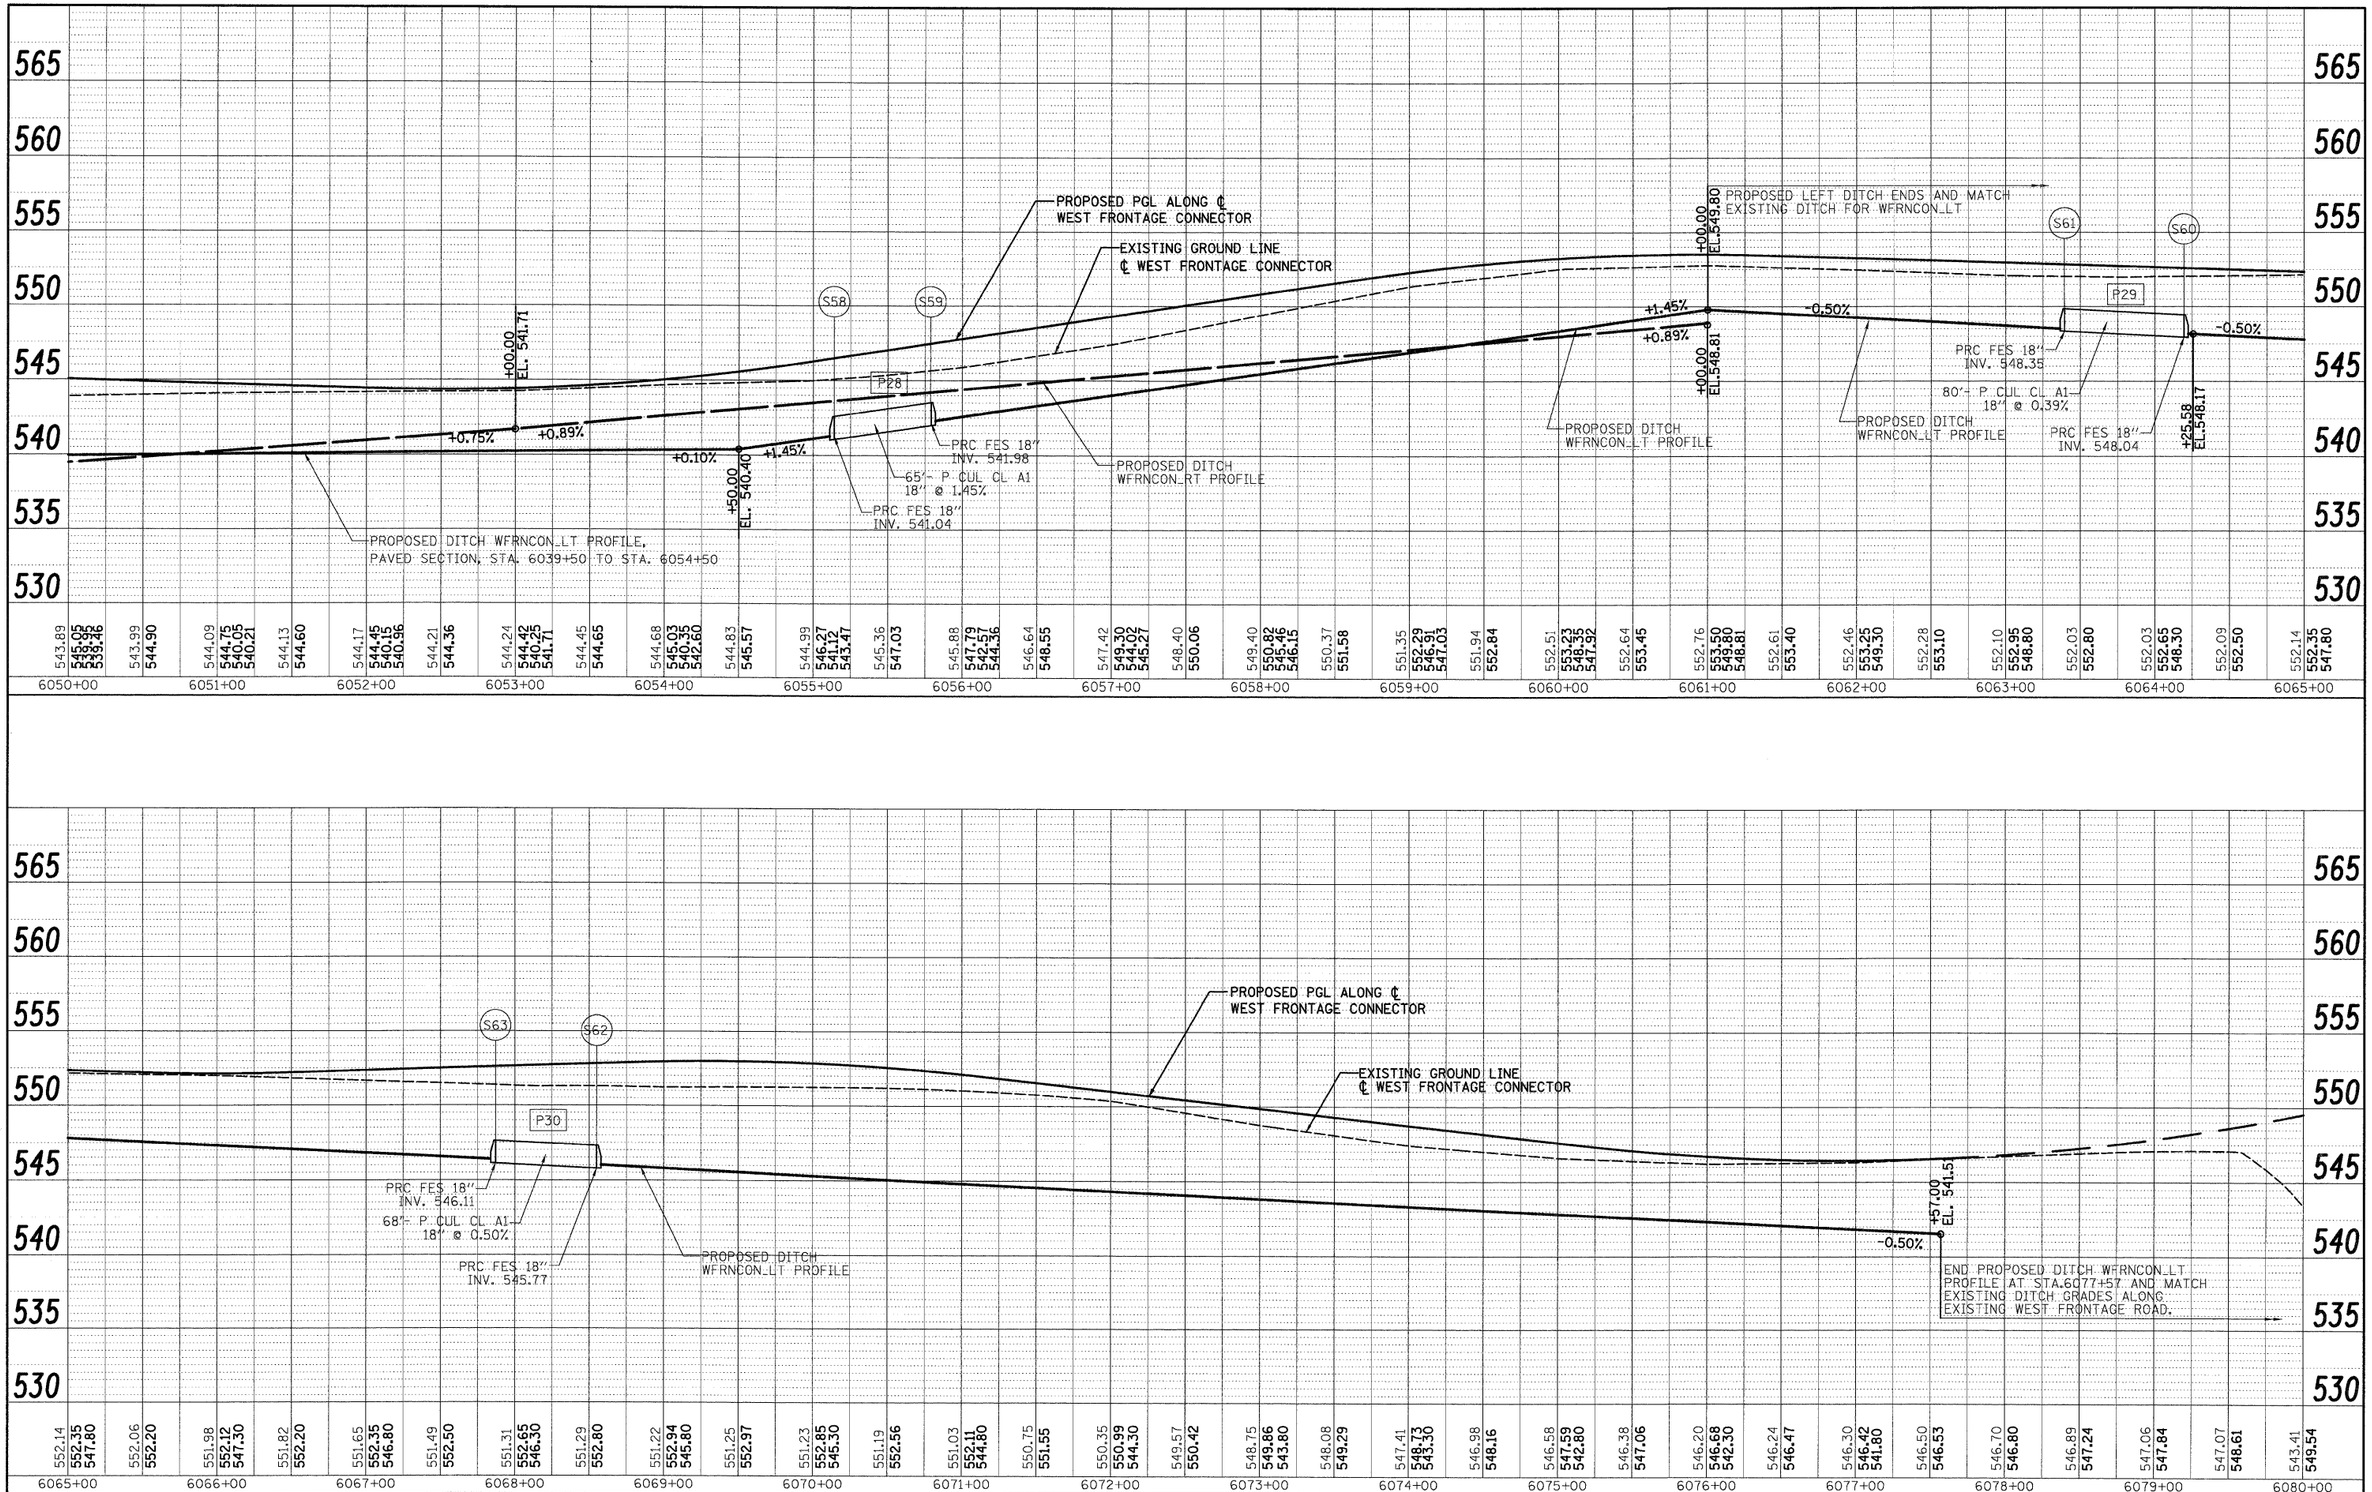

PLAN
SURVEYED
PLOTTED
ALIGNMENTS CHECKED
R.O.W. MARKED
CADD FILE NAME
NOTE BOOK
NO.
BY
DATE

PROFILE
SURVEYED
PLOTTED
GRADES CHECKED
R.O.W. MARKED
STRUCTURE NO(TATN)S CHKD
NOTE BOOK
NO.

SINGH
SINGH & ASSOCIATES, INC.
CONSULTING ENGINEERS
300 W. ADAMS ST.
CHICAGO, IL 60606
TEL: (312) 629-0240
FAX: (312) 629-8449

FILE NAME = D160C31-SHT-DRAINPROFILE06.dgn	USER NAME = TKluegel	DESIGNED - PTK/VP	REVISED -
		DRAWN - PTK/VP	REVISED -
	PLOT SCALE = 1:50	CHECKED - CL	REVISED -
	PLOT DATE = 12/11/2020	DATE - 12/18/09	REVISED -

STATE OF ILLINOIS
DEPARTMENT OF TRANSPORTATION

WEST FRONTAGE CONNECTOR DRAINAGE PROFILE

SCALE:1"=50'H;1"=5'V | SHEET NO. 6 OF 18 SHEETS | STA. | TO STA.

F.A.I RTE.	SECTION	COUNTY	TOTAL SHEETS	SHEET NO.
55	(99-1&2)AC-3	WILL	524	171
		CONTRACT NO. 60C31		
FED. ROAD DIST. NO. 1	ILLINOIS	FED. AID PROJECT		

FINAL