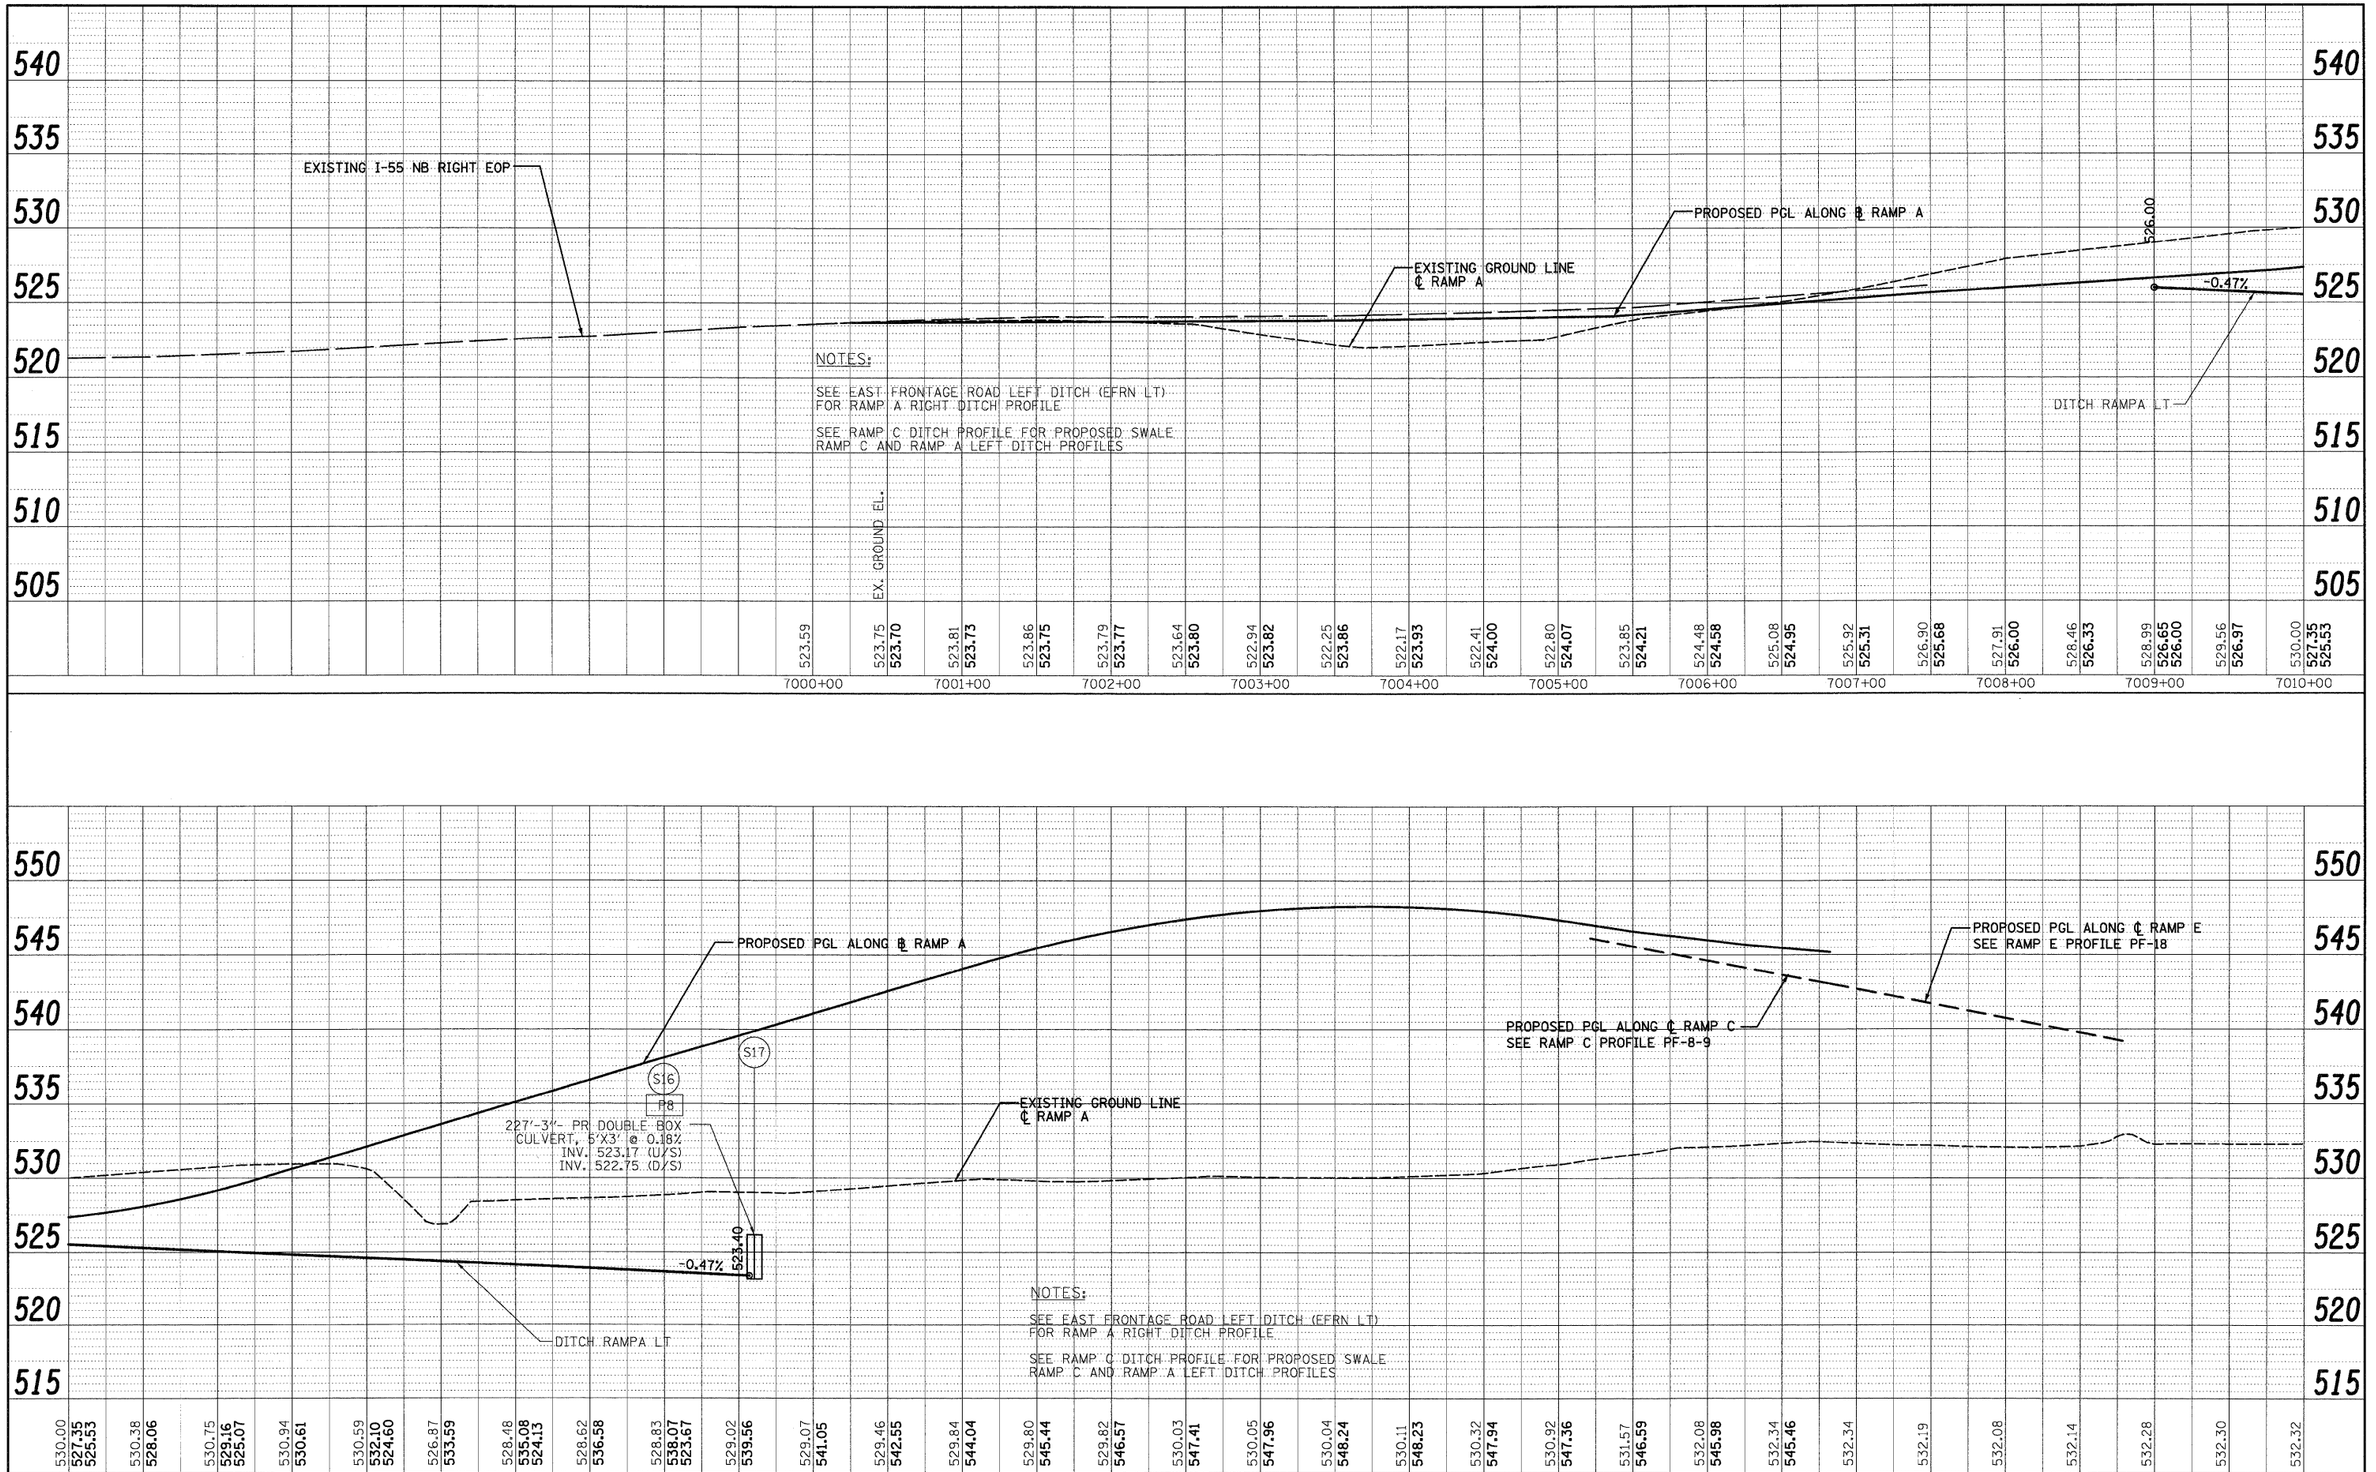

PLAN — SURVEYED — PLOTTED — GRADES CHECKED — R.O.W. MONUMENTS — PLAT OF WAY CHECKED — CADD FILE NAME — NOTE BOOK — NO. — BY — DATE

PROFILE — SURVEYED — PLOTTED — GRADES CHECKED — R.O.W. MONUMENTS — STRUCTURE NO'S CHKD — NOTE BOOK — NO. — BY — DATE

SINGH
300 W. ADAMS ST.
CHICAGO, IL 60606
TEL: (312) 629-0240
FAX: (312) 629-8449
SINGH & ASSOCIATES, INC.
CONSULTING ENGINEERS

FILE NAME = D162C31-SHT-DRAINPROFILE11.dgn	USER NAME = TKluegel	DESIGNED - PTK/VP	REVISED -
		DRAWN - PTK/VP	REVISED -
	PLOT SCALE = 1:50	CHECKED - CL	REVISED -
	PLOT DATE = 12/11/2009	DATE - 12/18/09	REVISED -

STATE OF ILLINOIS
DEPARTMENT OF TRANSPORTATION

RAMP A DRAINAGE PROFILE

SCALE:1"=50'H;1"=5'V | SHEET NO. 11 OF 18 SHEETS | STA. | TO STA.

F.A.I RTE.	SECTION	COUNTY	TOTAL SHEETS	SHEET NO.
55	(99-1&2)AC-3	WILL	524	176
		CONTRACT NO. 60C31		
FED. ROAD DIST. NO. 1	ILLINOIS	FED. AID PROJECT		

FINAL