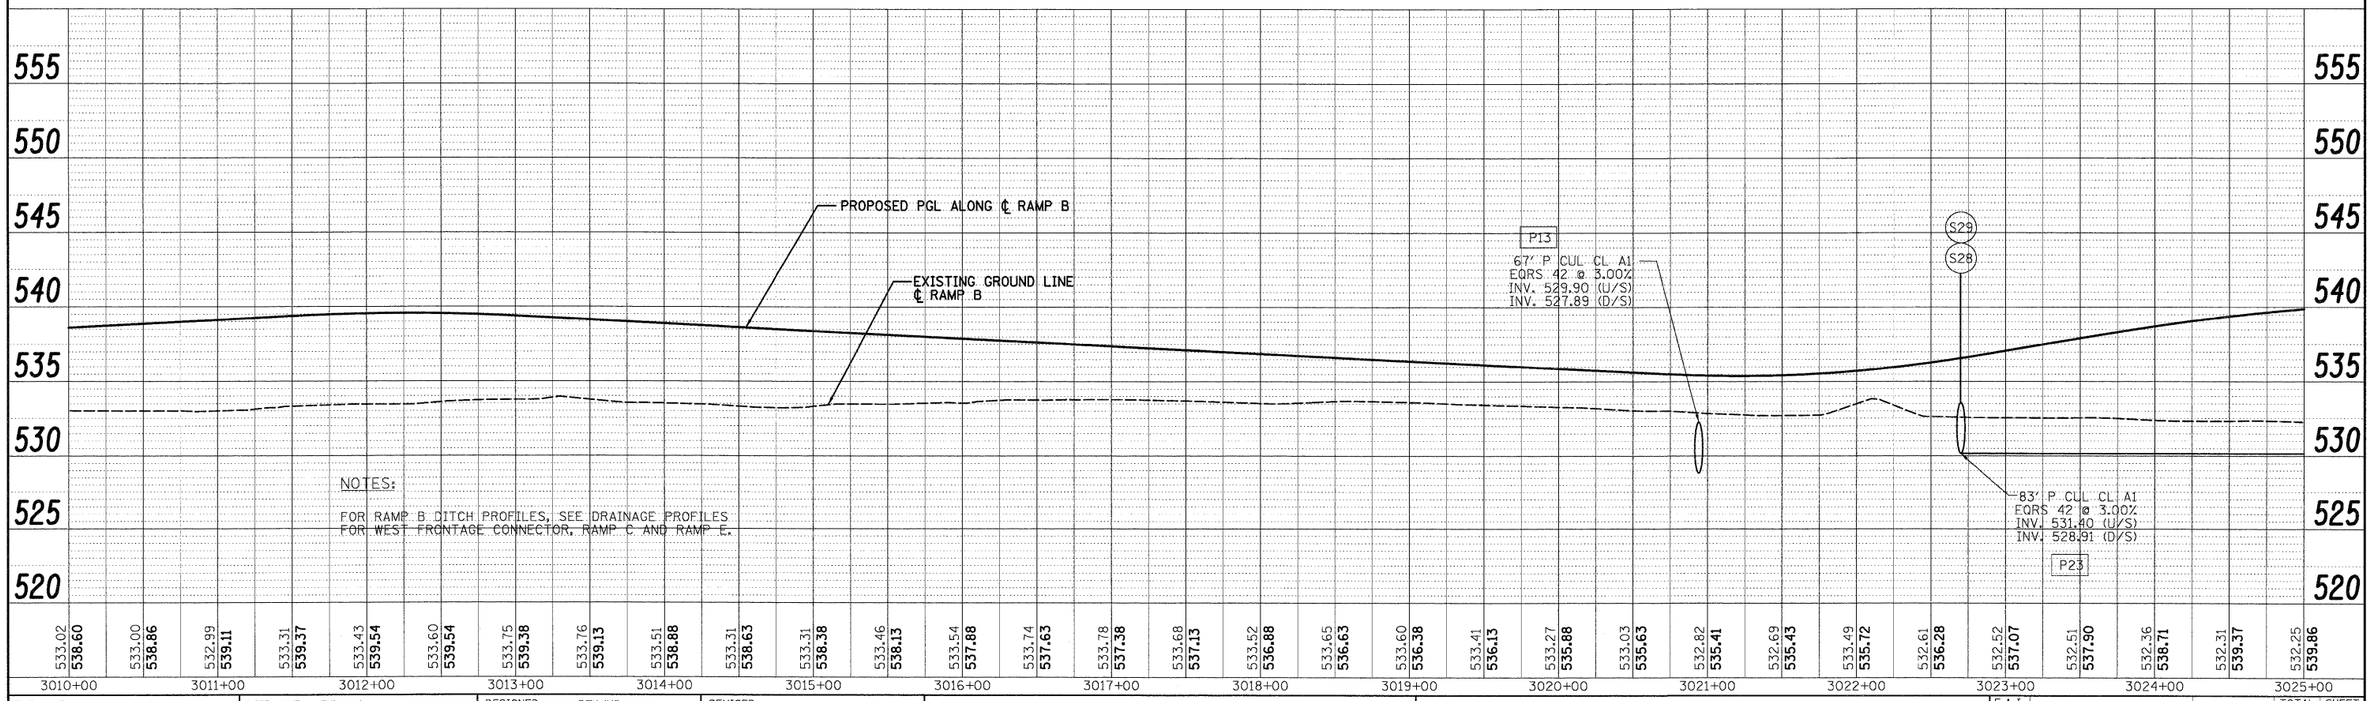


PLAN
SURVEYED
PLOTTED
GRADES CHECKED
ALIGNMENT CHECKED
STRUCTURE NO'S CHKD
NOTE BOOK
NO.
BY
DATE

PROFILE
SURVEYED
PLOTTED
GRADES CHECKED
ALIGNMENT CHECKED
STRUCTURE NO'S CHKD
NOTE BOOK
NO.
BY
DATE

SINGH
SINGH & ASSOCIATES, INC.
CONSULTING ENGINEERS
300 W. ADAMS ST.
CHICAGO, IL 60606
TEL: (312) 629-0240
FAX: (312) 629-8449

| | | | |
|---|---|---|---|
| FILE NAME = D160C31-SHT-DRAINPROFILE12.dgn | USER NAME = TKluegel | DESIGNED - PTK/VP | REVISED - |
| | | DRAWN - PTK/VP | REVISED - |
| | PLOT SCALE = 1:50 | CHECKED - CL | REVISED - |
| | PLOT DATE = 12/11/2009 | DATE - 12/18/09 | REVISED - |

**STATE OF ILLINOIS**
**DEPARTMENT OF TRANSPORTATION**

**RAMP B DRAINAGE PROFILE**

SCALE:1"=50'H;1"=5'V | SHEET NO. 12 OF 18 SHEETS | STA. | TO STA.

| F.A.I RTE. | SECTION | COUNTY | TOTAL SHEETS | SHEET NO. |
|---|---|---|---|---|
| 55 | (99-1&2)AC-3 | WILL | 524 | 177 |
| | | CONTRACT NO. 60C31 | | |
| FED. ROAD DIST. NO. 1 | ILLINOIS | FED. AID PROJECT | | |

FINAL