VILLAGE OF EVERGREEN PARK

VILLAGE OF EVERGREEN PARK

BEVERLY COUNTRY CLUB

EXISTING CONCRETE CURB & GUTTER

91st ST.

315 SQ YD - CLASS D PATCH, T4, 12"

7 SQ YD - CLASS D PATCH, T2, 12" (TYP.) (10' x 6')

1,200' - COMB. CONC. CURB & GUTTER REMOVAL AND REPLACEMENT
HMA SURFACE REMOVAL, 1¾" (2' WIDE)
POLY. HMA SURFACE COURSE, MIX "F", N90
SEE DETAIL ON SHEET NO. 10

6' CHAIN LINK FENCE

TOPSOIL FURNISH AND PLACE, 4"
SEEDING, CLASS 2A
EROSION CONTROL BLANKET

6' WOOD FENCE

6' CHAIN LINK FENCE

EXIST. R.O.W.

STUMP

20+00

25+00

30+00

WESTERN AVE.

MATCHLINE STA. 32+00

CONC C.E.

CONC C.E.

EXIST. R.O.W.

EXIST. R.O.W.

90th ST.

66'

PROJECT BEGINS
STA. 20+00

CITY OF CHICAGO

CITY OF CHICAGO

COOK COUNTY
FOREST PRESERVE DISTRICT

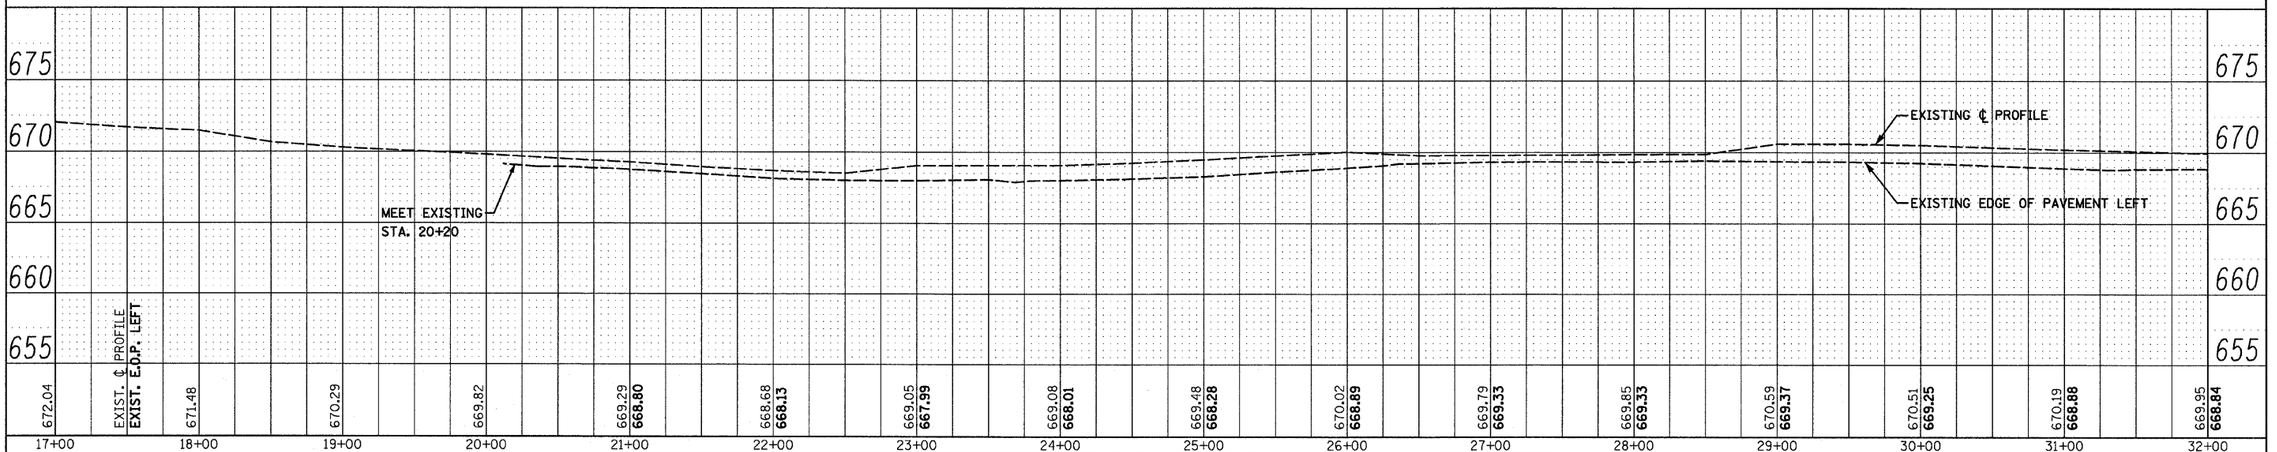

FILE NAME = D160G15-sht-planl.dgn
PLOT DATE = 3/22/2010

CHRISTIAN-ROGE & ASSOCIATES, INC.
ENGINEERS-PLANNERS-SURVEYORS
211 WEST WACKER DRIVE
CHICAGO, ILLINOIS 60606
PHONE: (312)372-2023 FAX: (312)372-5274

DESIGNED - S.J.P.	REVISED -	
DRAWN - A.C.S.	REVISED -	
CHECKED - S.J.P.	REVISED -	
DATE - MARCH 19, 2010	REVISED -	

STATE OF ILLINOIS
DEPARTMENT OF TRANSPORTATION

ROADWAY PLAN & PROFILE
WESTERN AVE.

SCALE: 1" = 50' | SHEET NO. 1 OF 2 SHEETS | STA. 20+00 | TO STA. 32+00

F.A.P. RTE.	SECTION	COUNTY	TOTAL SHEETS	SHEET NO.
370	2009-015 T	COOK	20	5
		CONTRACT NO. 60G15		

FED. ROAD DIST. NO. 1 | ILLINOIS | FED. AID PROJECT