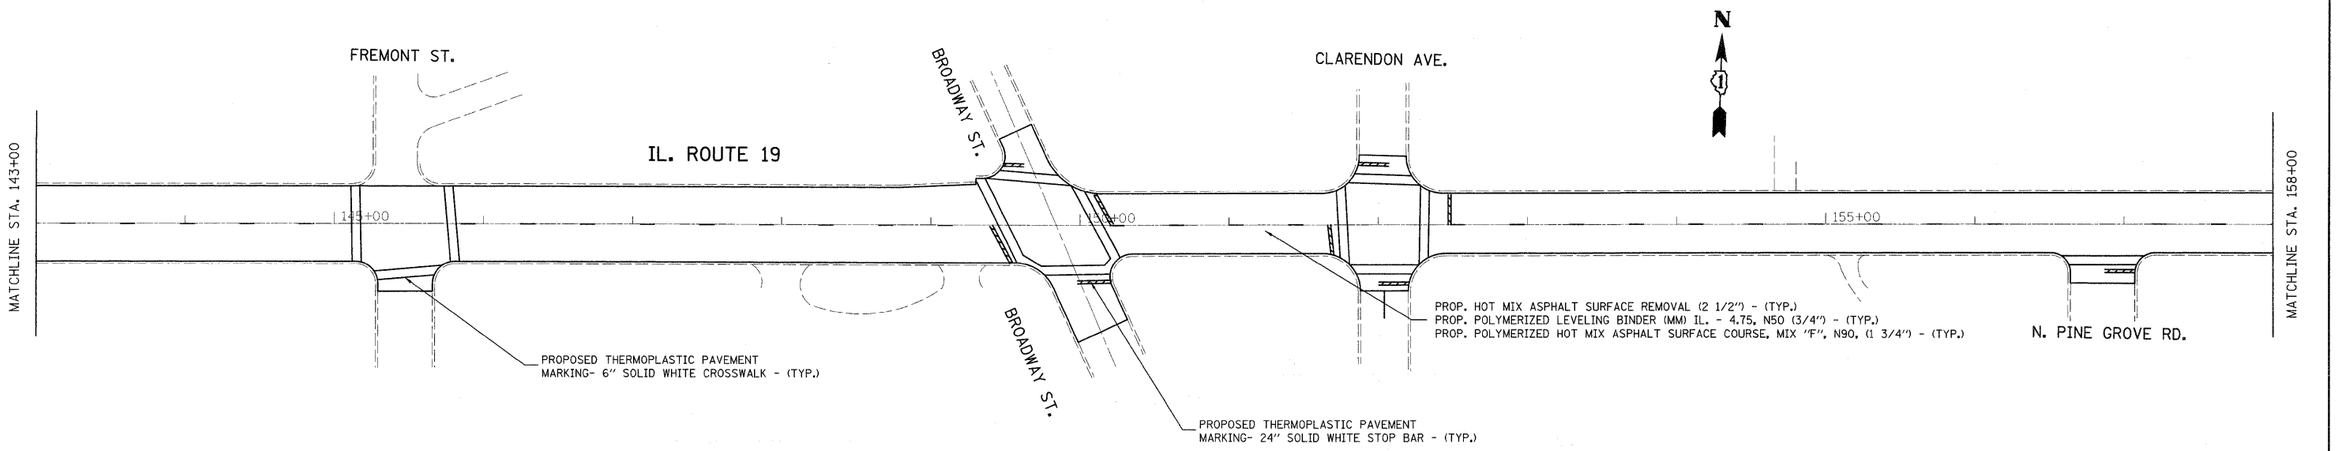

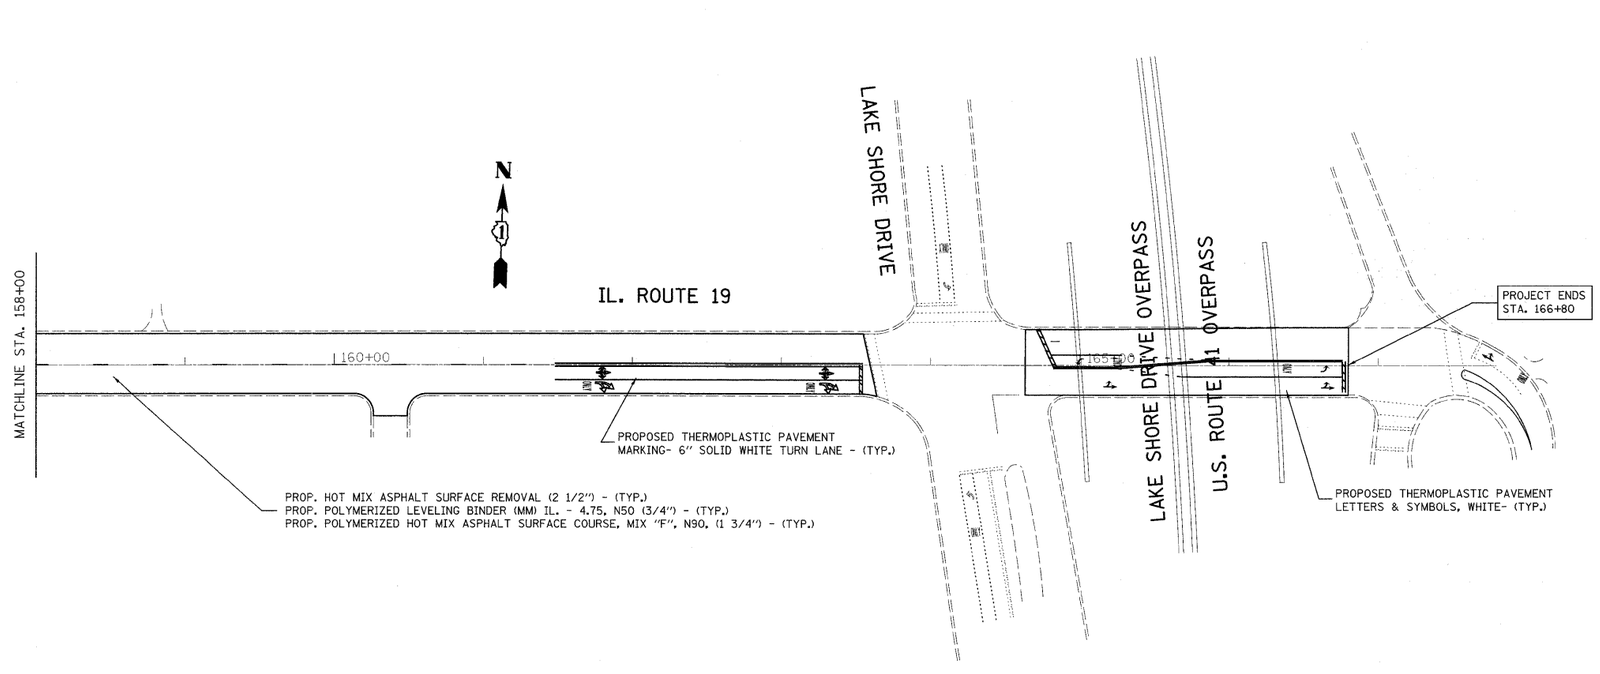

FILE NAME = c:\pw_work\pwidot\guillaumefp\d0167267\D111810-sht-plan.dgn	USER NAME = guillaumefp	DESIGNED -	REVISED -
		DRAWN -	REVISED -
	PLOT SCALE = 50.0000 ' / IN.	CHECKED -	REVISED -
	PLOT DATE = 2/3/2010	DATE -	REVISED -

STATE OF ILLINOIS
DEPARTMENT OF TRANSPORTATION

IL. ROUTE 19
FROM RAVENSWOOD TO U.S. 41

SCALE: | SHEET NO. OF SHEETS | STA. | TO STA.

F.A.P RTE.	SECTION	COUNTY	TOTAL SHEETS	SHEET NO.
345	2009-103 RS	COOK	19	8
		CONTRACT NO. 60168		
	ILLINOIS FED. AID PROJECT			