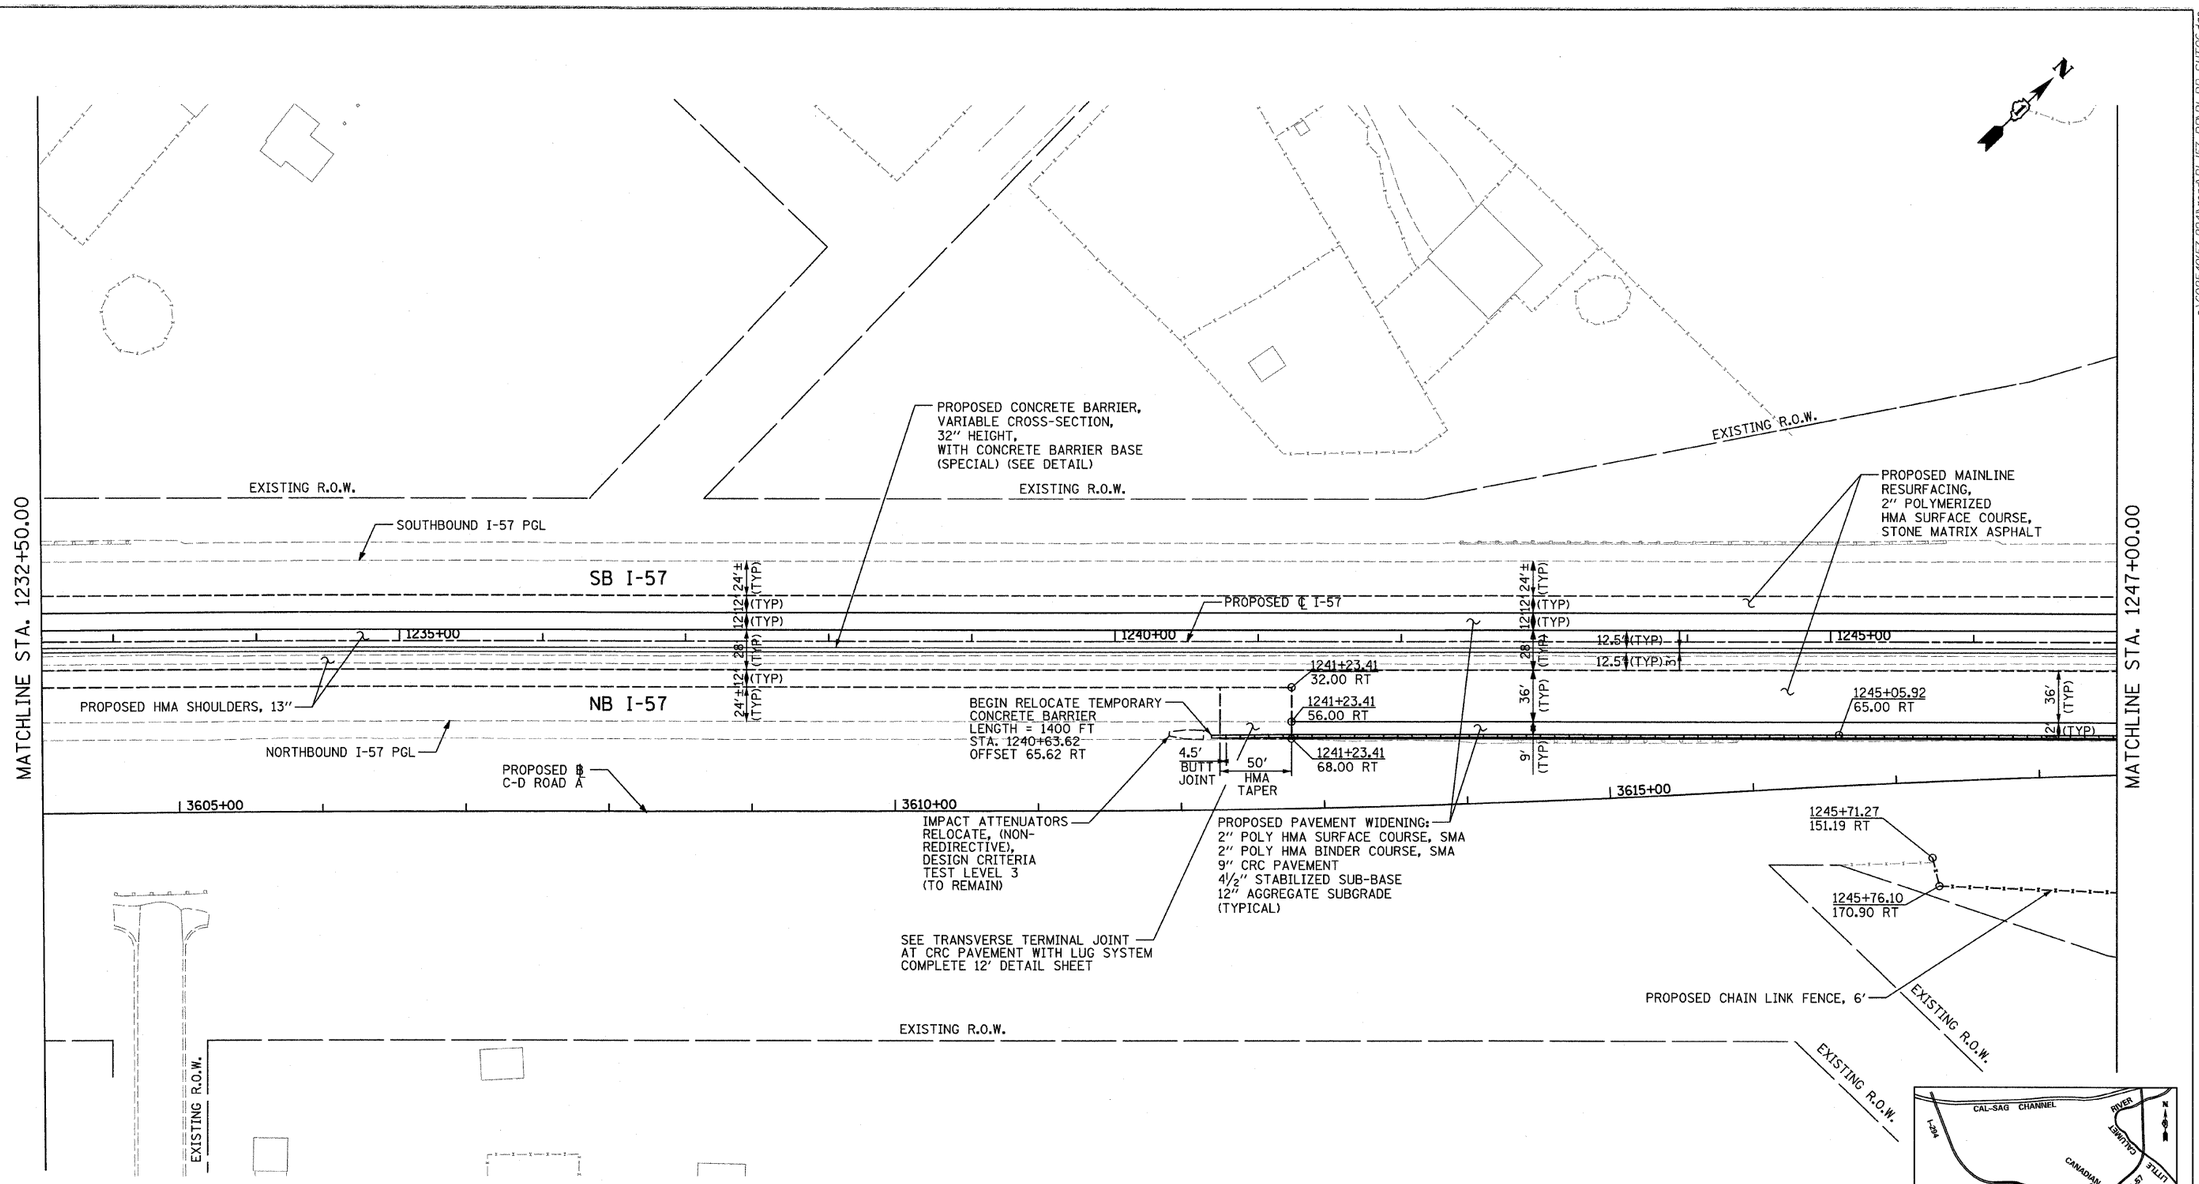

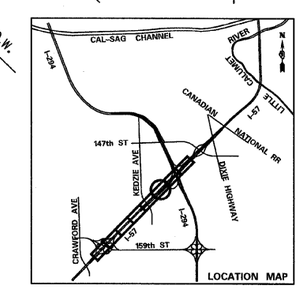

50 0 50 100

SCALE: 1" = 50'-0"

LEGEND:

- TEMPORARY PAVEMENT (TO REMAIN)
- RELOCATED TEMPORARY CONCRETE BARRIER (TO REMAIN)
- RELOCATED IMPACT ATTENUATOR (NON-REDIRECTIVE) DESIGN CRITERA TEST LEVEL 3 (TO REMAIN)

NOTES:

PGL FOR NORTHBOUND AND SOUTHBOUND PROFILES IS LOCATED 56' RT OR LT, RESPECTIVELY, FROM I-57 ℄

TY·LIN INTERNATIONAL	USER NAME =	DESIGNED - CAC	REVISED - 4/29/2010	STATE OF ILLINOIS DEPARTMENT OF TRANSPORTATION	I-57 AT I-294 INTERCHANGE PROJECT PROPOSED PLANS ALONG I-57
		DRAWN - CAC	REVISED -		
	PLOT SCALE =	CHECKED - JDF	REVISED -		
	PLOT DATE =	DATE - 3/18/2010	REVISED -		SCALE: 1"=50' SHEET NO. 6 OF 8 SHEETS STA. 1232+50 TO STA. 1247+00

F.A.I. RTE.	SECTION	COUNTY	TOTAL SHEETS	SHEET NO.
57	1414.2B	COOK	516	46
		CONTRACT NO. 60J27		
FED. ROAD DIST. NO.	ILLINOIS	FED. AID PROJECT		

p:\602540(57-294)\road\P1_I57 BR\P1_PP_SHT06.dgn

p:\602540(57-294)\road\P1_I57 BR\P1_PP_SHT06.dgn 4/29/2010 8:01:11 AM