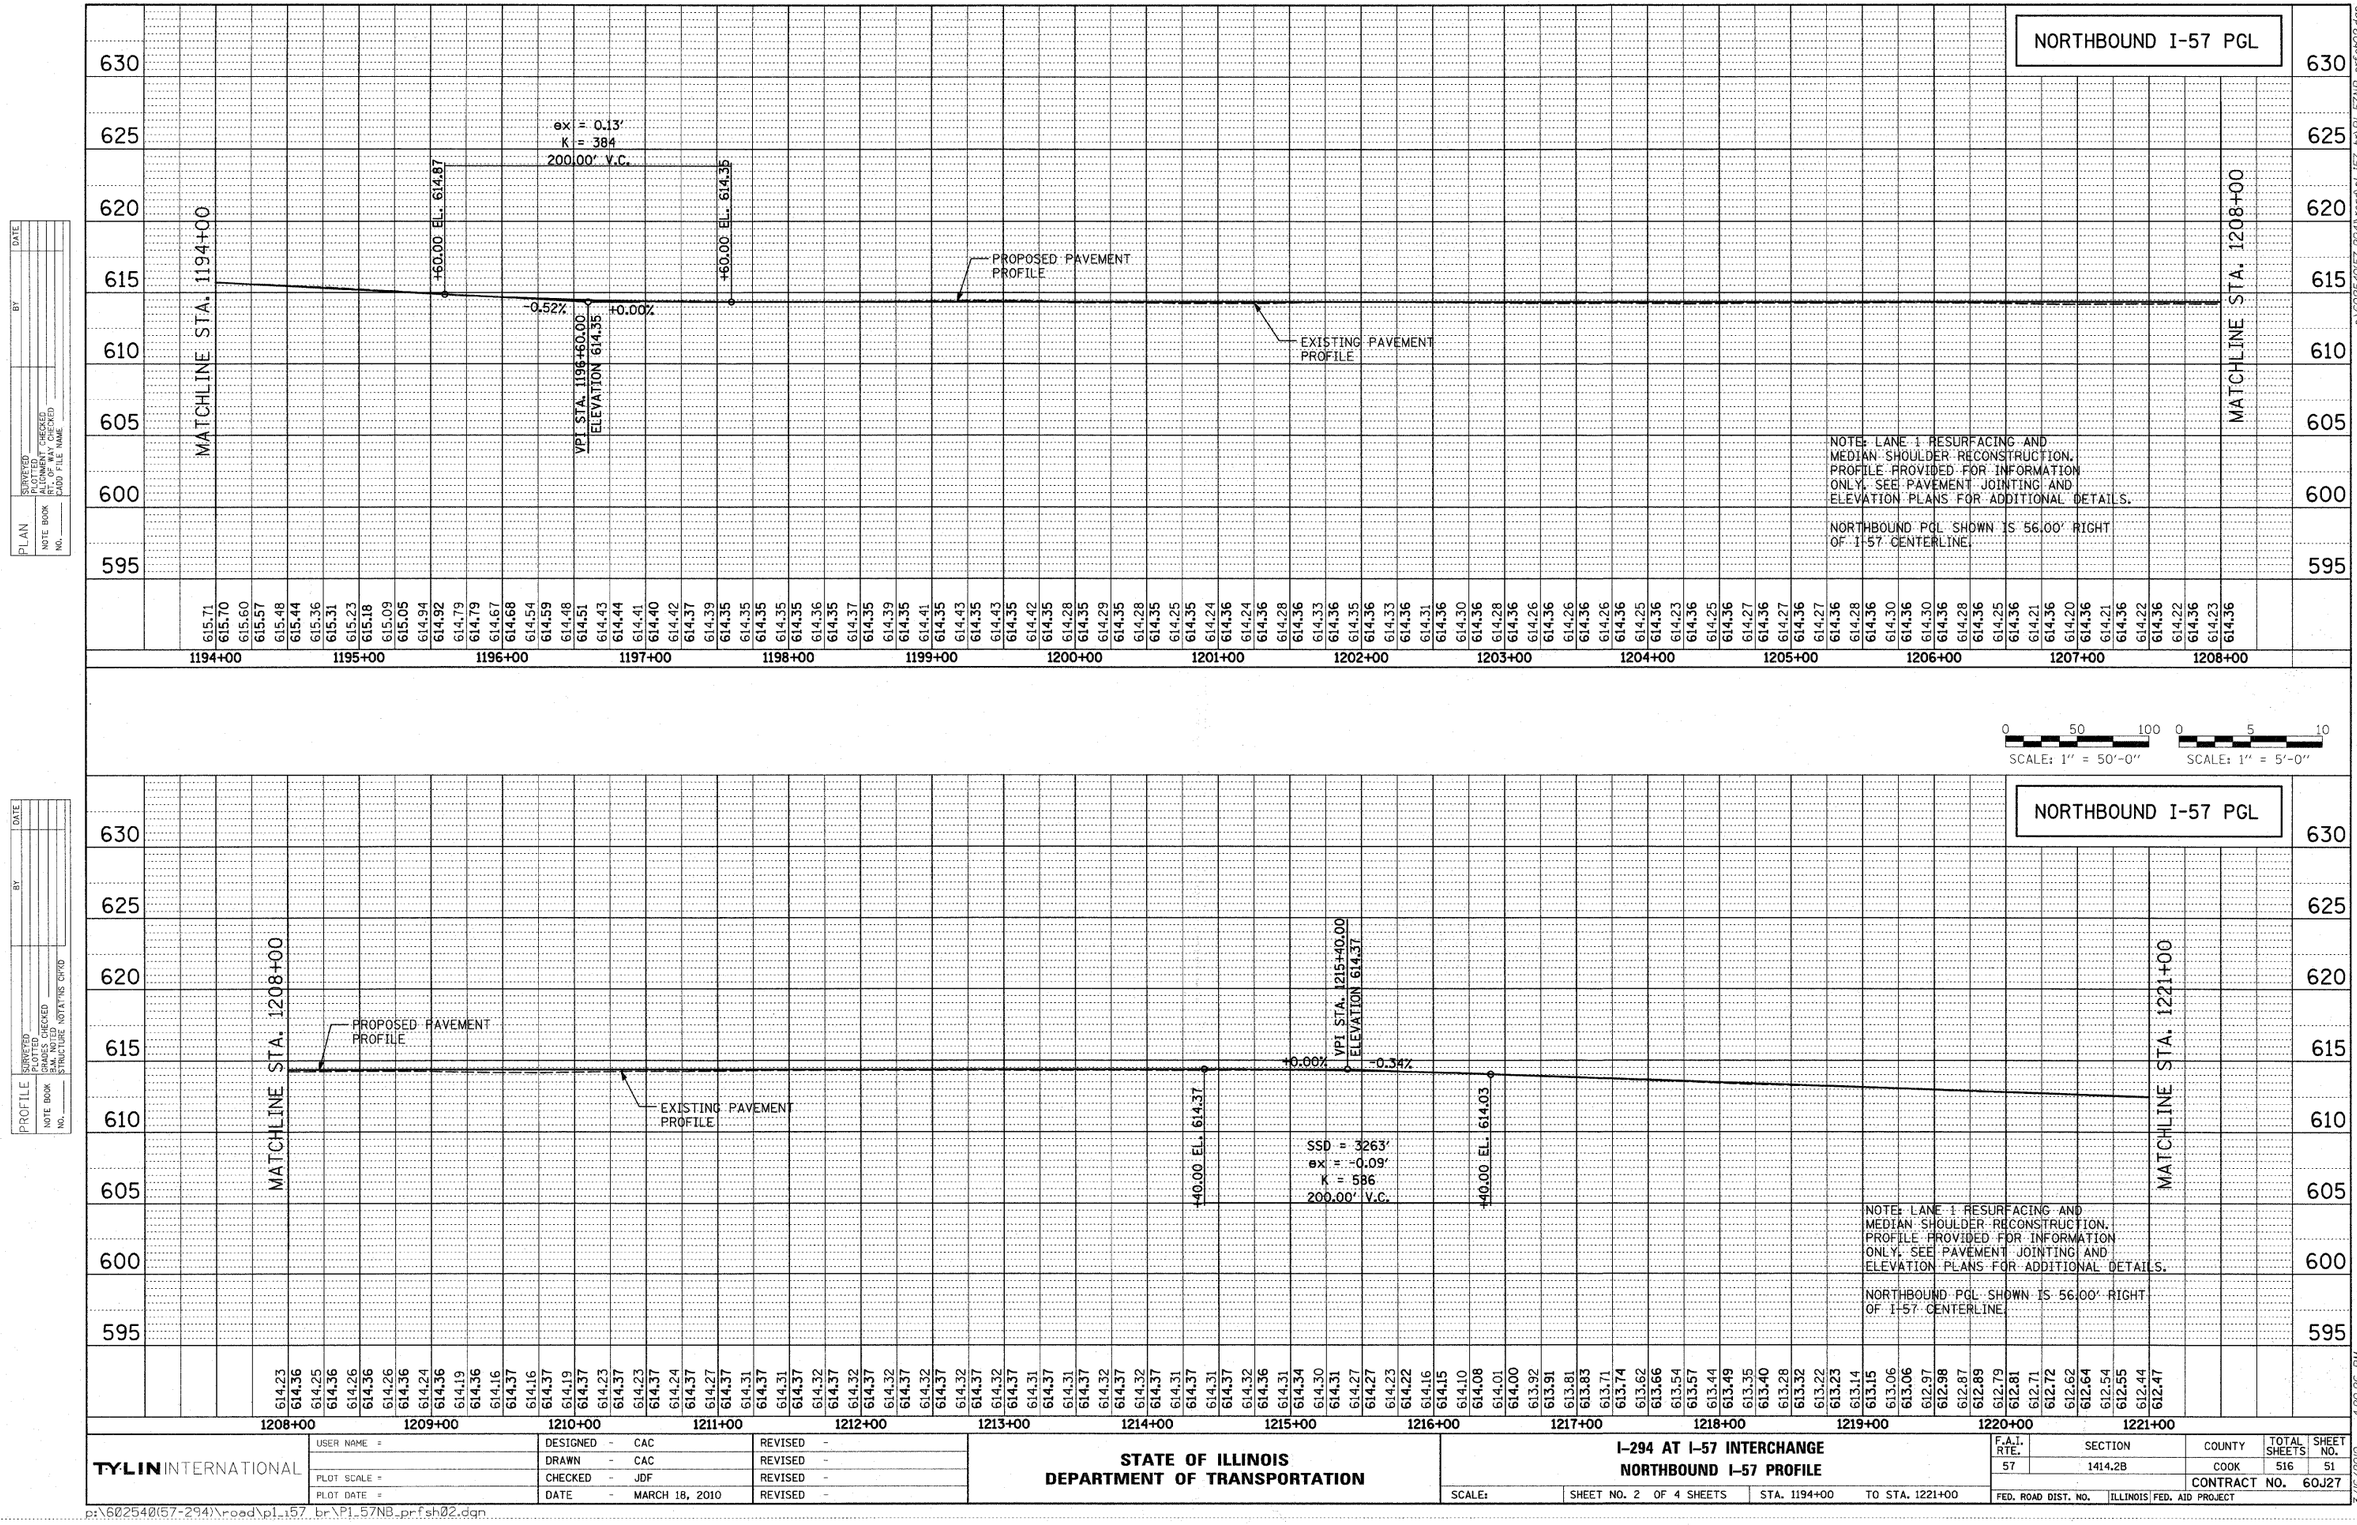

PLAN — SURVEYED / PLOTTED / ALIGNMENT CHECKED / NOTE BOOK / NO. / BY / DATE

PROFILE — SURVEYED / PLOTTED / GRADES CHECKED / NOTE BOOK / NO. / STRUCTURE NO.(IF APPLICABLE) / BY / DATE

d:\60254057-294\road\pl_157 br\P1_57NB_prfsh02.dgn

TYLIN INTERNATIONAL

USER NAME =	DESIGNED - CAC	REVISED -	
	DRAWN - CAC	REVISED -	
PLOT SCALE =	CHECKED - JDF	REVISED -	
PLOT DATE =	DATE - MARCH 18, 2010	REVISED -	

STATE OF ILLINOIS
DEPARTMENT OF TRANSPORTATION

I-294 AT I-57 INTERCHANGE
NORTHBOUND I-57 PROFILE

SCALE: | SHEET NO. 2 OF 4 SHEETS | STA. 1194+00 | TO STA. 1221+00

F.A.I. RTE.	SECTION	COUNTY	TOTAL SHEETS	SHEET NO.
57	1414.2B	COOK	516	51
		CONTRACT NO. 60J27		
FED. ROAD DIST. NO.	ILLINOIS	FED. AID PROJECT		

3/15/2010 4:20:25 PM

p:\602540(57-294)\road\pl_157 br\P1_57NB_prfsh02.dgn