STATE OF ILLINOIS
DEPARTMENT OF TRANSPORTATION

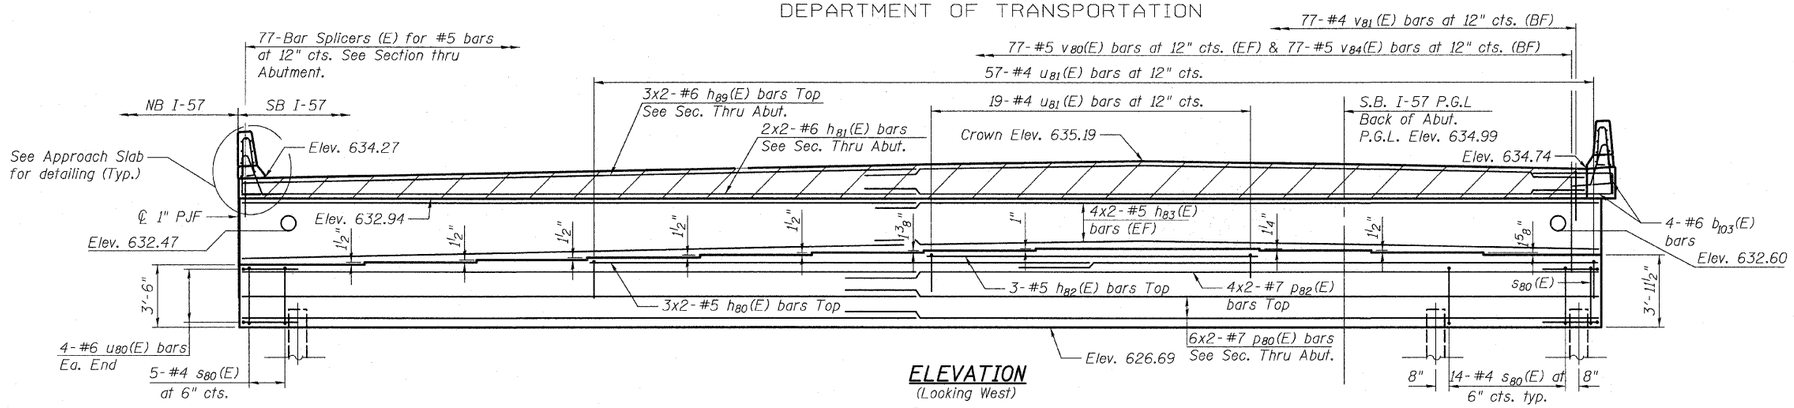

ELEVATION
(Looking West)

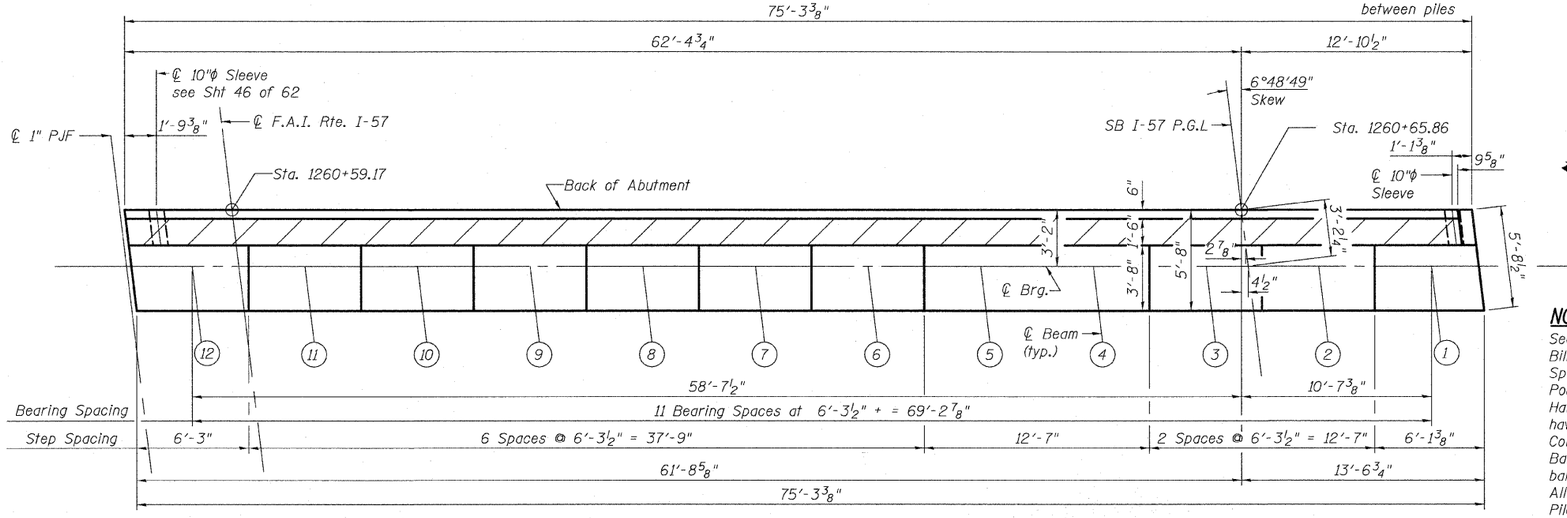

TOP VIEW

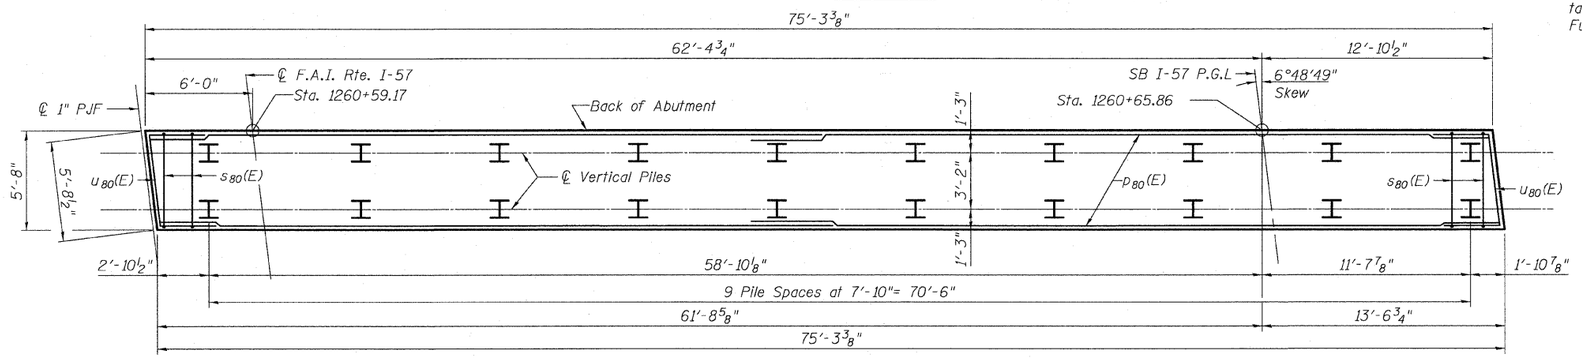

PLAN-PILE CAP

BRIDGE SEAT ELEVATIONS

Beam	Seat Elevation
1	630.65
2	630.79
3	630.91
4	631.01
5	631.01
6	630.93
7	630.82
8	630.69
9	630.57
10	630.44
11	630.31
12	630.19

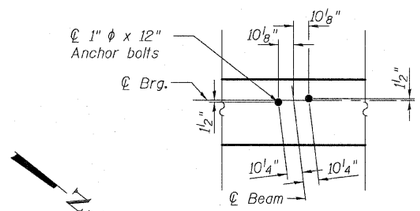

ANCHOR BOLT LAYOUT

NOTES:

See Sheet 46 of 62 for abutment section, pile data and Bill of Material.
Space reinforcement in cap to miss anchor bolts.
Pour steps monolithically with cap.
Hatched area to be poured after superstructure forms have been removed. Quantity of concrete included with Concrete Superstructure.
Bars indicated thus 20 x 3- #7 etc. indicates 20 lines of bars with 3 lengths per line.
All edges shall have standard ¾" chamfers except as noted.
Piles shall be driven prior to placement of the reinforced select fill and coated with coal tar epoxy from the bottom of the select fill to 1" above the base of the abutment. The cost of the coal tar epoxy coating shall be included with the cost of the Furnishing Piles.

MINIMUM BAR LAPS

Bar	Lap	Notes
#4	2'-7"	
#5	3'-3"	
#6	3'-10"	
#6	4'-5" (Top)	for h_{B9}(E)
#7	5'-2"	
#7	5'-10" (Top)	for p_{B2}(E)

WEST ABUTMENT - 3
S.N. 016-1252

TYLIN INTERNATIONAL

		REVISIONS	
DESIGNED - DY		NAME	DATE
CHECKED - AD,LS			
DRAWN - DY,EI			
CHECKED - LS,SP,PDF			
DATE - 03/18/10			

SHEET NO. 45
62 SHEETS

F.A.I RTE.	SECTION	COUNTY	TOTAL SHEETS	SHEET NO.
57	1414.2B	COOK	516	358
		CONTRACT NO. 60J27		
FED. ROAD DIST. NO. 1	ILLINOIS	FED. AID PROJECT		

3/18/2010
P:\602540(57-294)\STRUCTURAL\I-57 OVER RAMP B\final submittal 03172010\01612S2-60J27-045-W-ABUT_SB.dgn 9:54:45 AM