FINAL SURVEY		BY	DATE
NOTE BOOK	SURVEYED		
NO.	PLOTTED		
	TEMPLATE		
	AREAS		
	AREAS CHECKED		

ORIGINAL SURVEY		BY	DATE
NOTE BOOK	SURVEYED		
NO.	PLOTTED		
	TEMPLATE		
	AREAS		
	AREAS CHECKED		

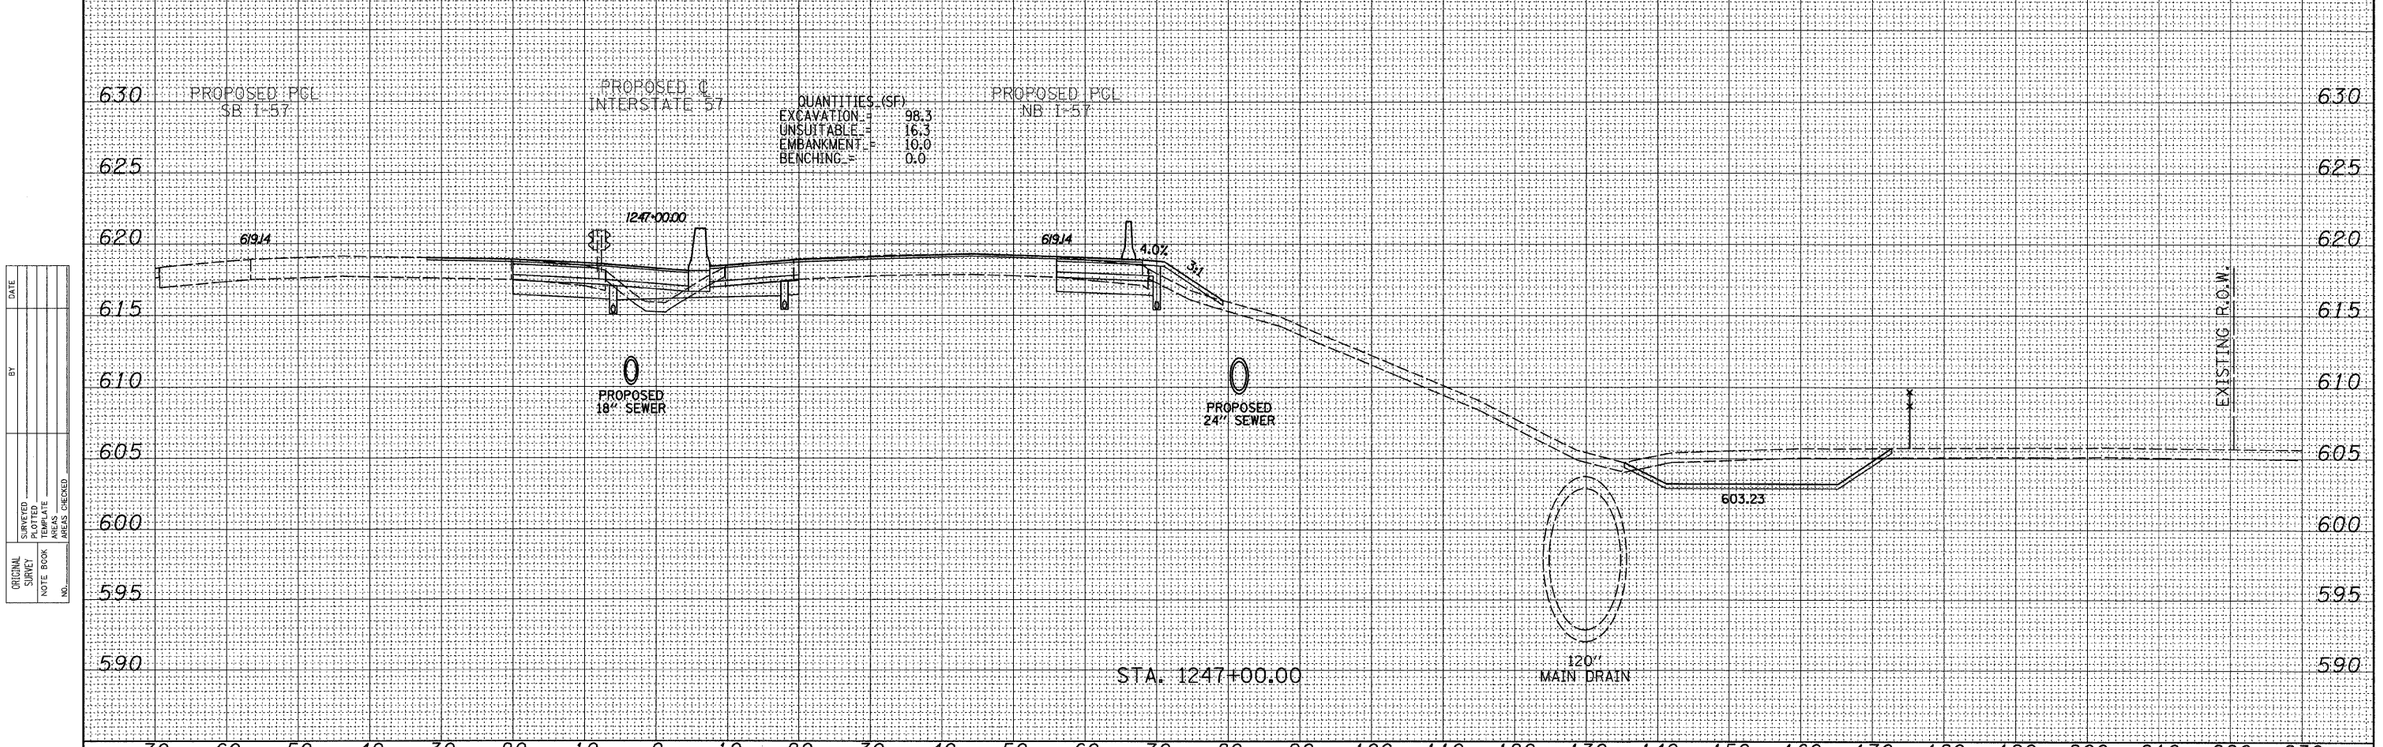

TYLIN INTERNATIONAL					
	USER NAME =	DESIGNED - JDF	REVISED - 4/29/2010	STATE OF ILLINOIS DEPARTMENT OF TRANSPORTATION	I-57 AT I-294 INTERCHANGE PROJECT PROPOSED I-57 CROSS SECTIONS
		DRAWN - JDF	REVISED -		
	PLOT SCALE =	CHECKED - JPM	REVISED -		
	PLOT DATE =	DATE - 3/18/2010	REVISED -		

SCALE: 1" = 10' H, 1" = 5' V | SHEET NO. OF SHEETS | STA. 1247+00.00 TO STA. 1247+00.00

F.A.I. RTE.	SECTION	COUNTY	TOTAL SHEETS	SHEET NO.
57	1414.2B	COOK	516	485
		CONTRACT NO. 60J27		
FED. ROAD DIST. NO.	ILLINOIS	FED. AID PROJECT		

P:\602540(57-294)\Road\P1_I57 BR\P1_57XS_SHT_R.dgn