| ROUTE | SECTION | COUNTY | TOTAL SHEETS | SHEET NUMBER |
|---|---|---|---|---|
| VARIOUS | 2010-023 BP | VARIOUS | 93 | 26 |

CONTRACT NO. 60K48

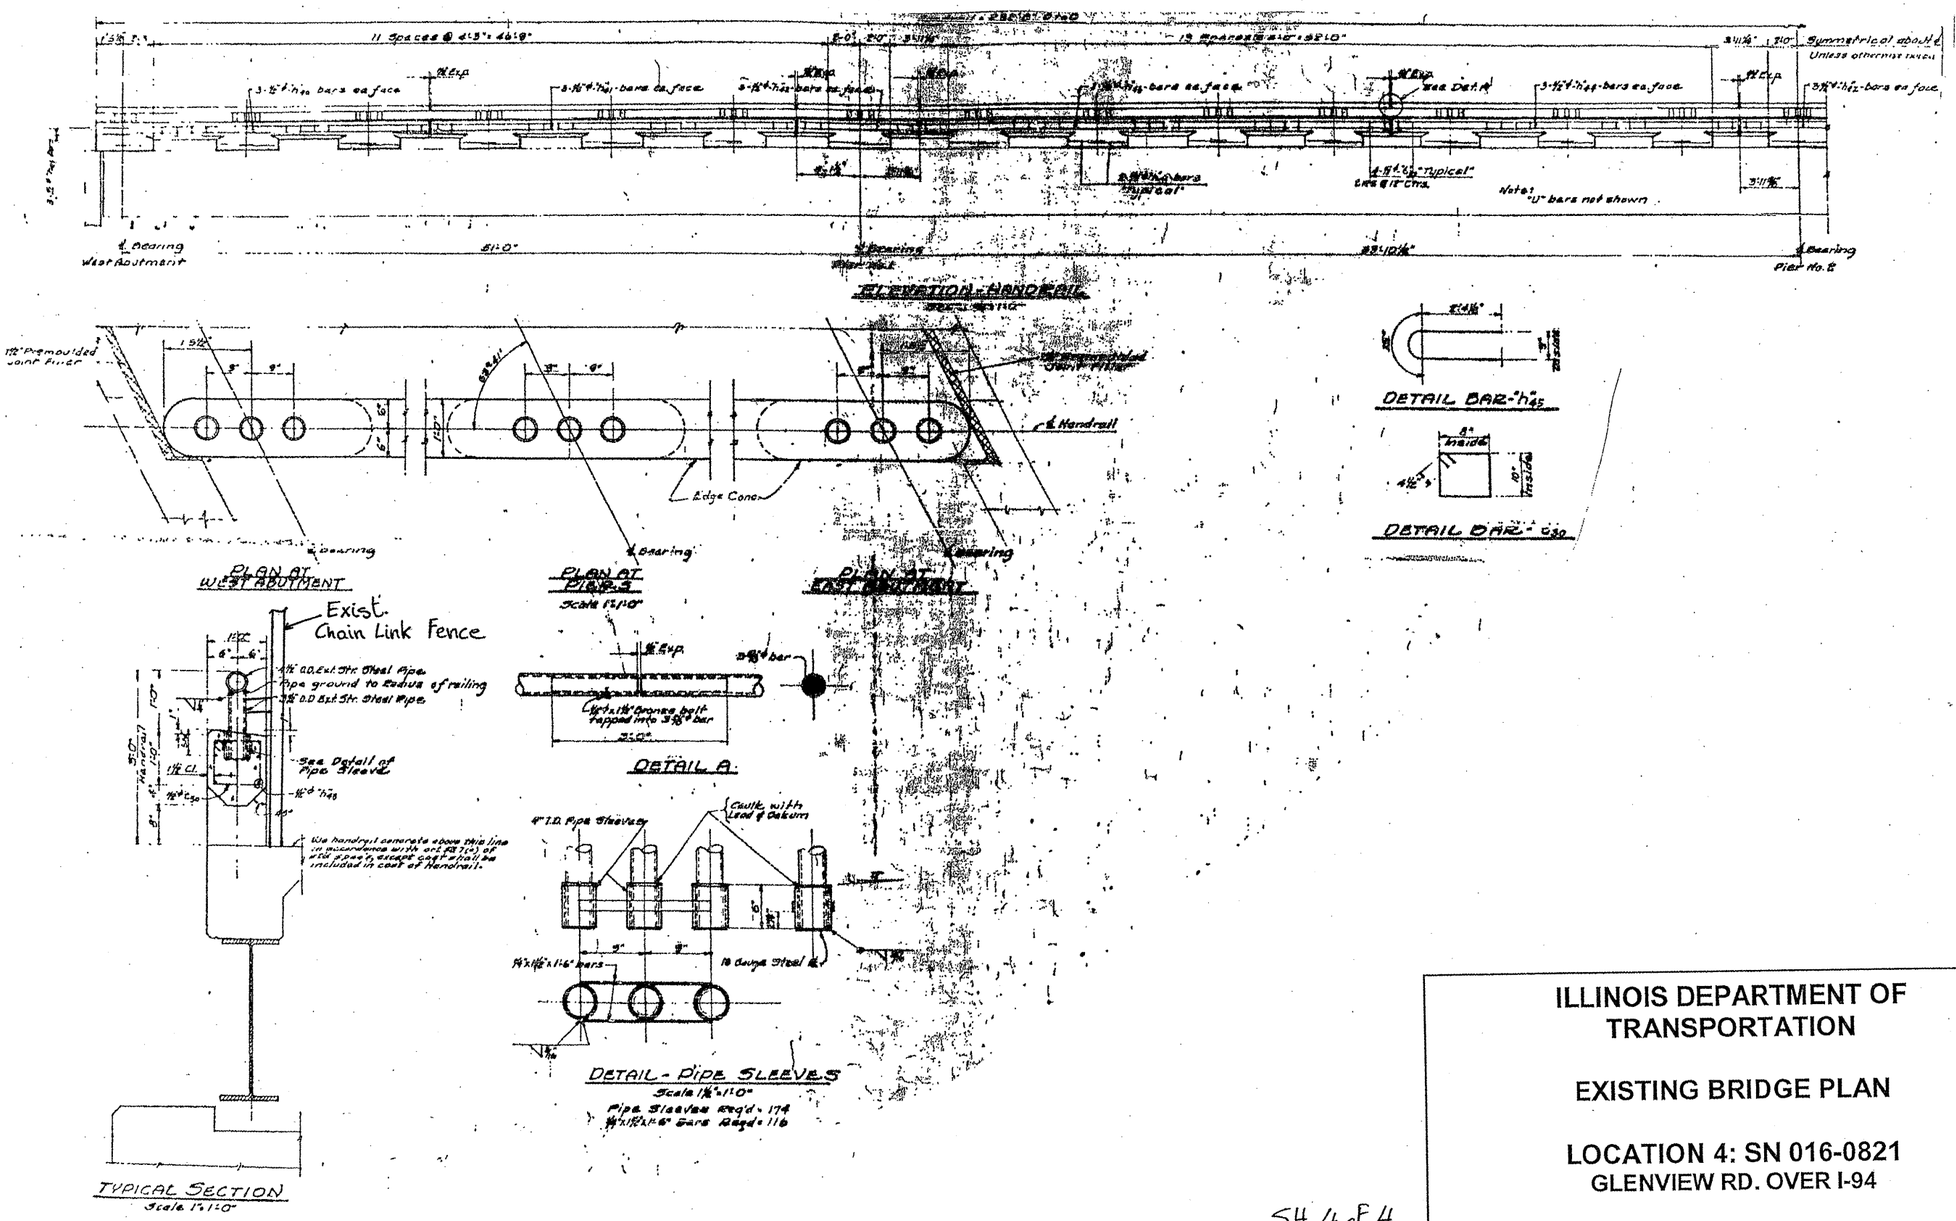


ILLINOIS DEPARTMENT OF TRANSPORTATION

EXISTING BRIDGE PLAN

LOCATION 4: SN 016-0821
GLENVIEW RD. OVER I-94

SH 4 of 4