ROUTE	SECTION	COUNTY	TOTAL SHEETS	SHEET NUMBER
VARIOUS	2010-023 BP	VARIOUS	93	27

CONTRACT NO. 60K48

BENCH MARK
C.C.H.D Brass disc set in concrete on the north end of Abutment 'E' of Dempster St. bridge over Edens Expressway, Elev 642.79 Contractor shall transfer and establish the Bench Mark to a convenient location before commencing work.

DEMPSTER STREET
Existing Structure No. 016-0943 is 68'-0" wide with 6'-0" wide sidewalks on each side. The deck is concrete slab supported on four spans 57'-3", 71'-6", 71'-6" & 57'-3" continuous wide flange beams. The substructure consists of stub type abutments and multiple column concrete piers.
Traffic to be maintained utilizing stage construction.
No Salvage

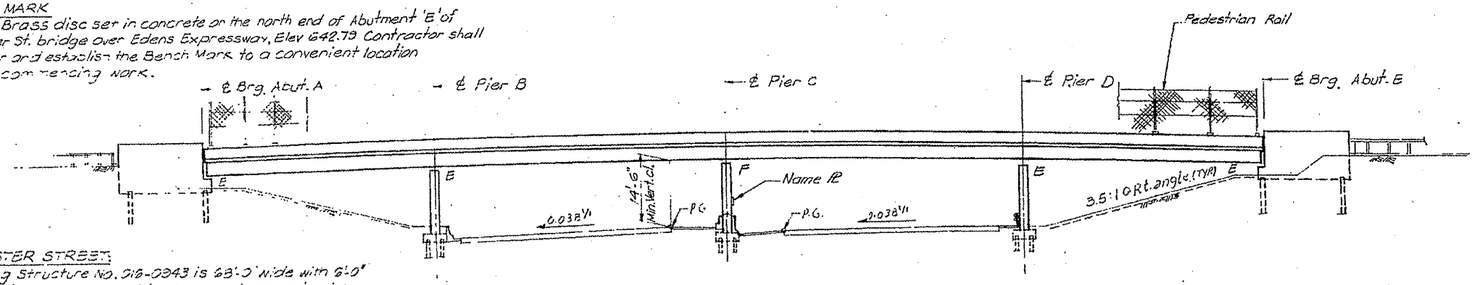

ELEVATION

261'-8" BK.-BK. of Abutments

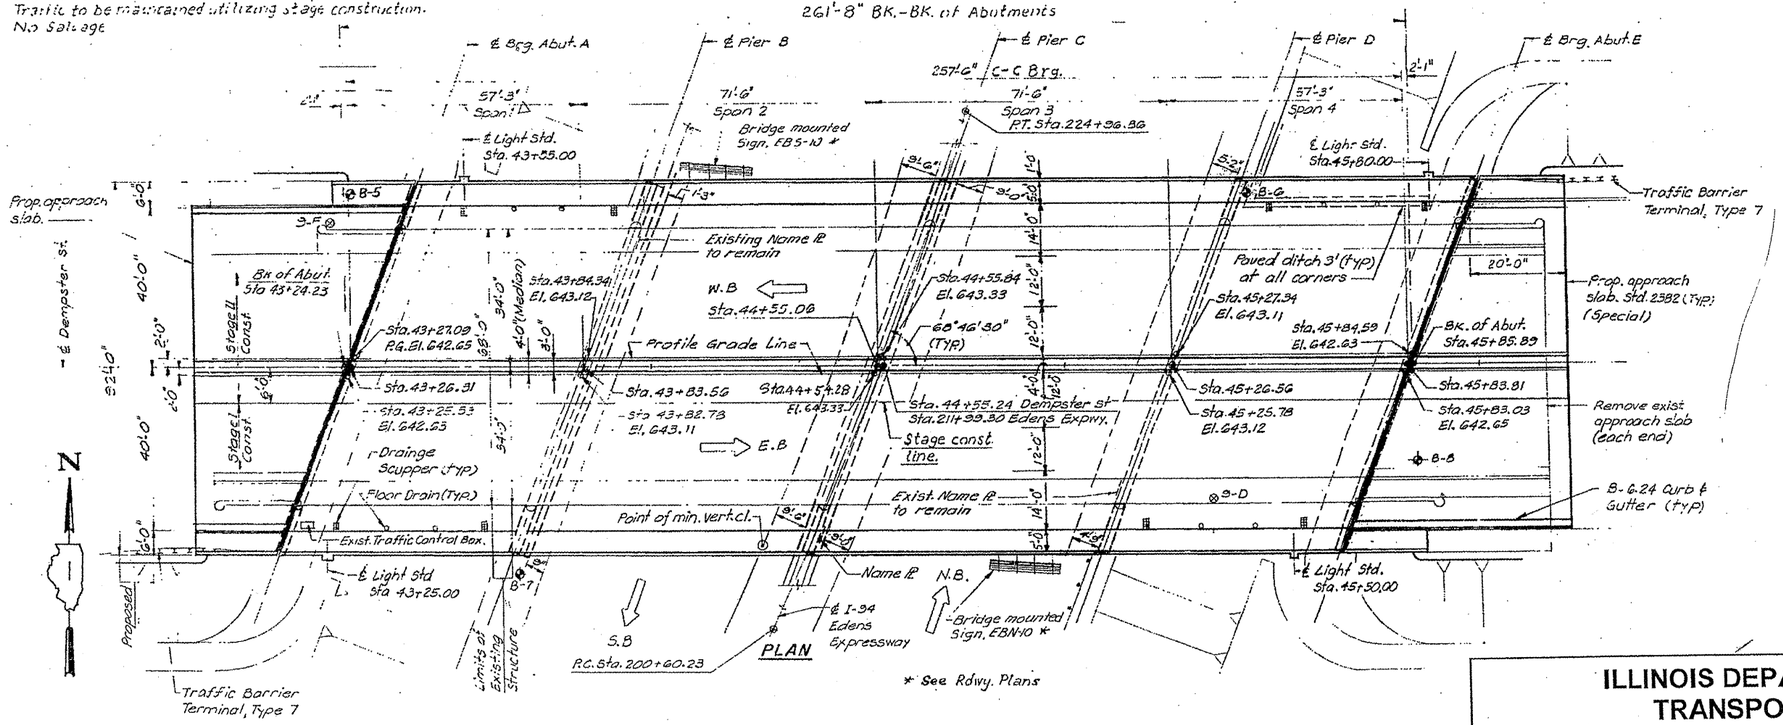

PLAN

* See Rdwy. Plans

ILLINOIS DEPARTMENT OF TRANSPORTATION

EXISTING BRIDGE PLAN

LOCATION 5: SN 016-0943
IL 58 (DEMPSTER ST.) OVER I-94

SH. 1 of 3