ROUTE	SECTION	COUNTY	TOTAL SHEETS	SHEET NUMBER
VARIOUS	2010-023 BP	VARIOUS	93	48

CONTRACT NO. 60K48

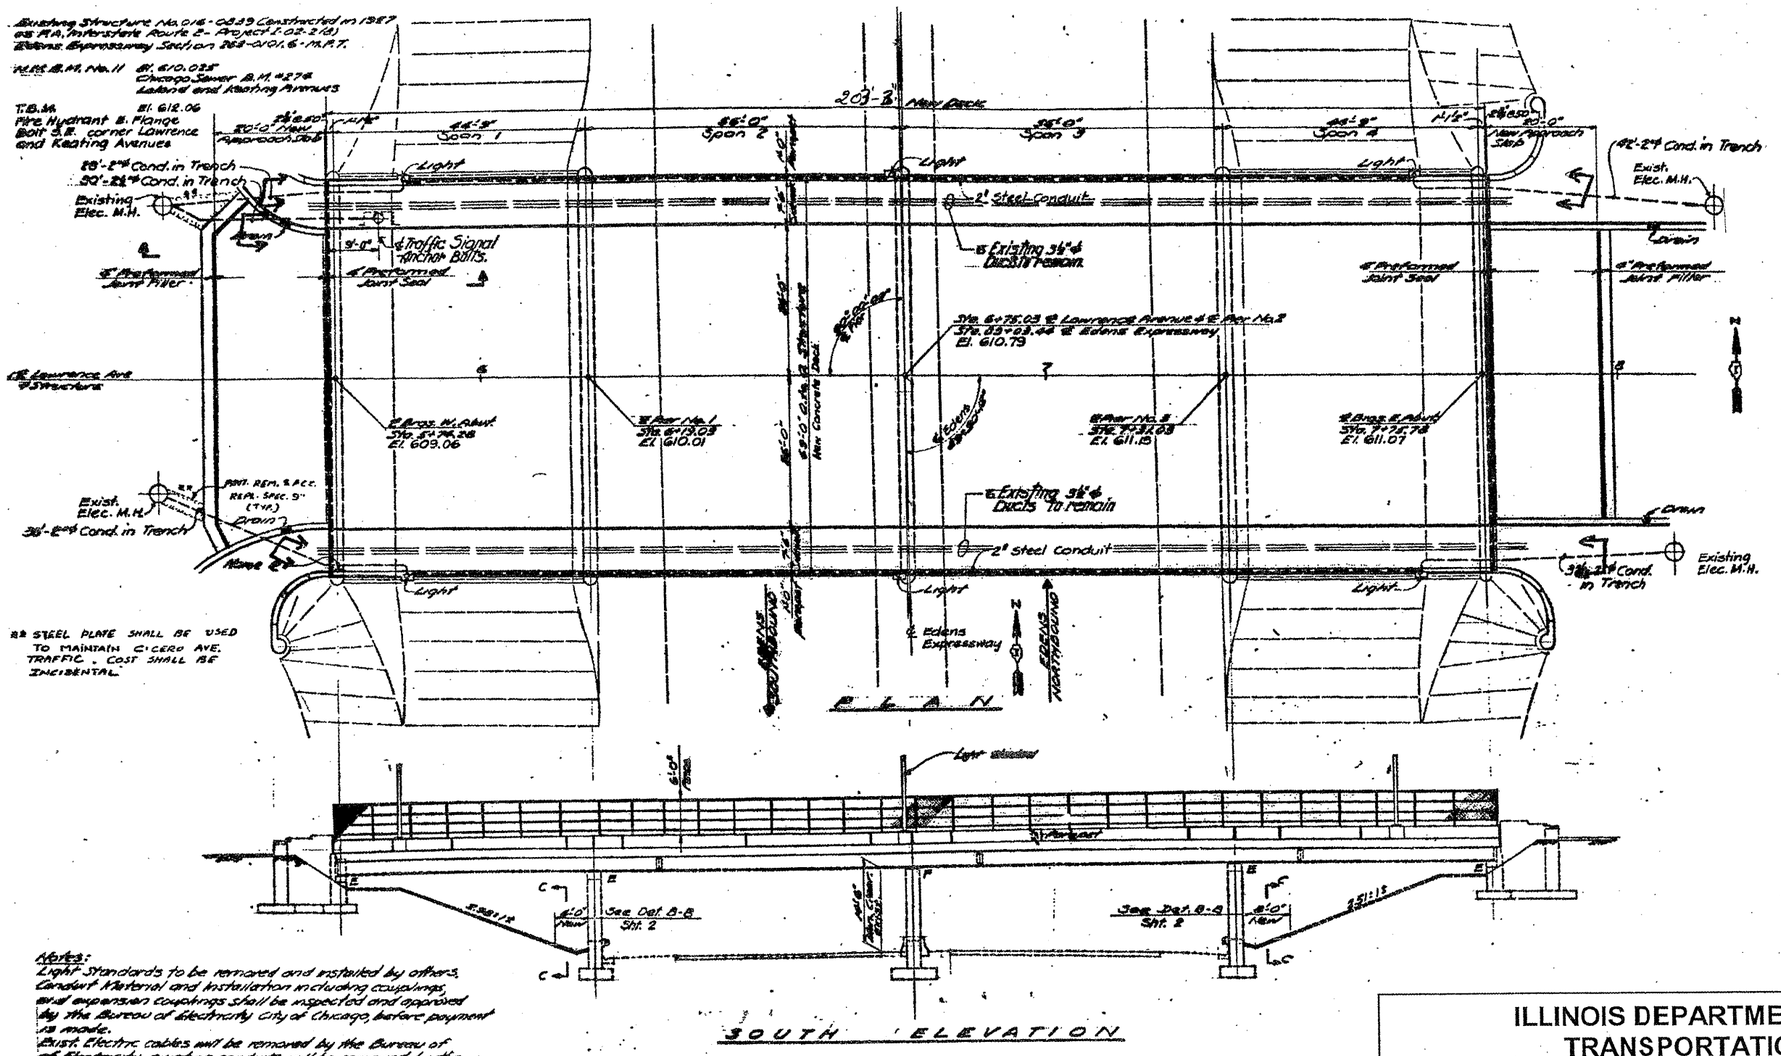

** STEEL PLATE SHALL BE USED TO MAINTAIN CICERO AVE. TRAFFIC. COST SHALL BE INCIDENTAL.

Notes:
Light Standards to be removed and installed by others. Conduit Material and installation including couplings, and expansion couplings shall be inspected and approved by the Bureau of Electricity, City of Chicago, before payment is made.
Exist. Electric cables will be removed by the Bureau of of Electricity, existing conduits will be removed by the Contractor.

ILLINOIS DEPARTMENT OF TRANSPORTATION

EXISTING BRIDGE PLAN

LOCATION 9: SN 016-0839
LAWRENCE AVE. OVER I-94

SH. 1 of 3