ROUTE	SECTION	COUNTY	TOTAL SHEETS	SHEET NUMBER
VARIOUS	2010-023 BP	VARIOUS	93	51

CONTRACT NO. 60K48

B. M. STATION 503+00 82' EAST OF EDENS CENTER LINE BRASS — DISK IN HEADWALL U.S.G.S. EL. w627.24

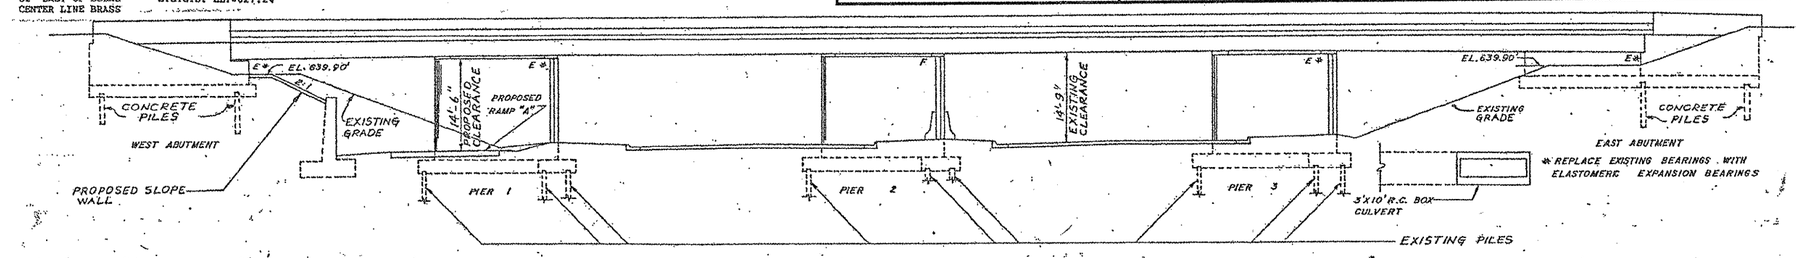

ELEVATION

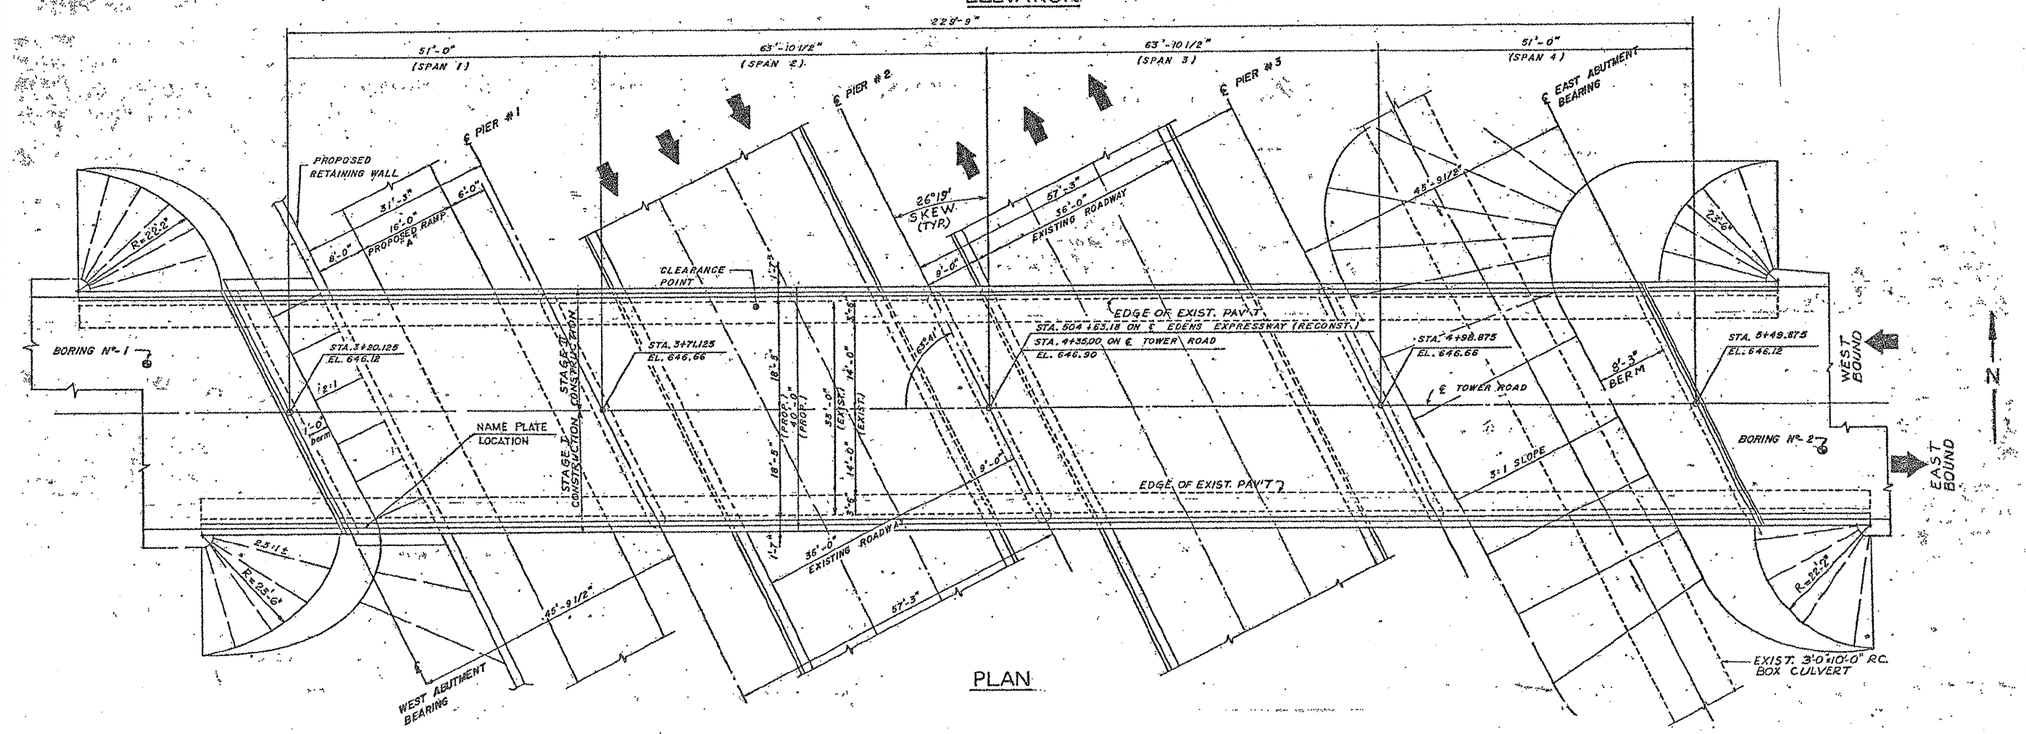

PLAN

ILLINOIS DEPARTMENT OF TRANSPORTATION

EXISTING BRIDGE PLAN

LOCATION ID: SN 016-0815
TOWER RD. OVER I-94

Sh. 1 of 3