ROUTE	SECTION	COUNTY	TOTAL SHEETS	SHEET NUMBER
VARIOUS	2010-023 BP	VARIOUS	93	81

CONTRACT NO. 60K48

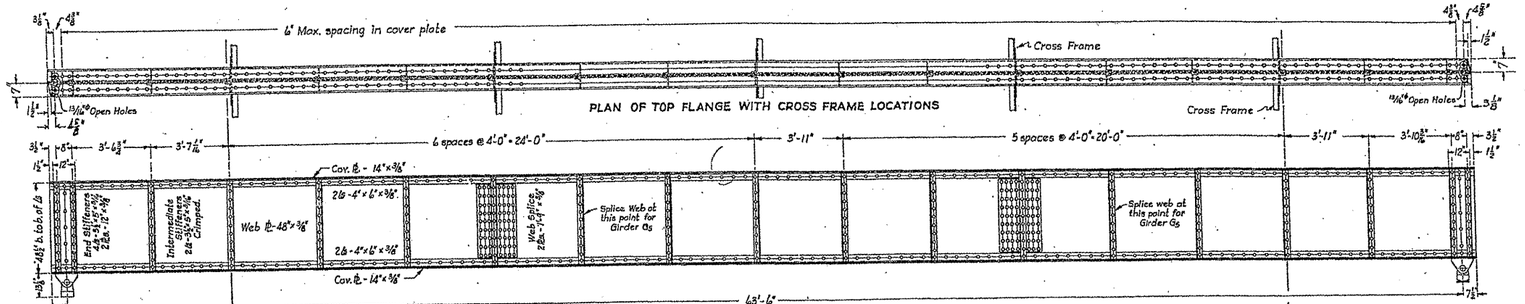

ILLINOIS DEPARTMENT OF TRANSPORTATION

EXISTING BRIDGE PLAN

LOCATION 14: SN 016-0251

FOSTER AVE. OVER NORTH SHORE CHANNEL

SH. 5 of 6