ROUTE	SECTION	COUNTY	TOTAL SHEETS	SHEET NUMBER
VARIOUS	2010-023 BP	VARIOUS	93	88

CONTRACT NO. 60K48

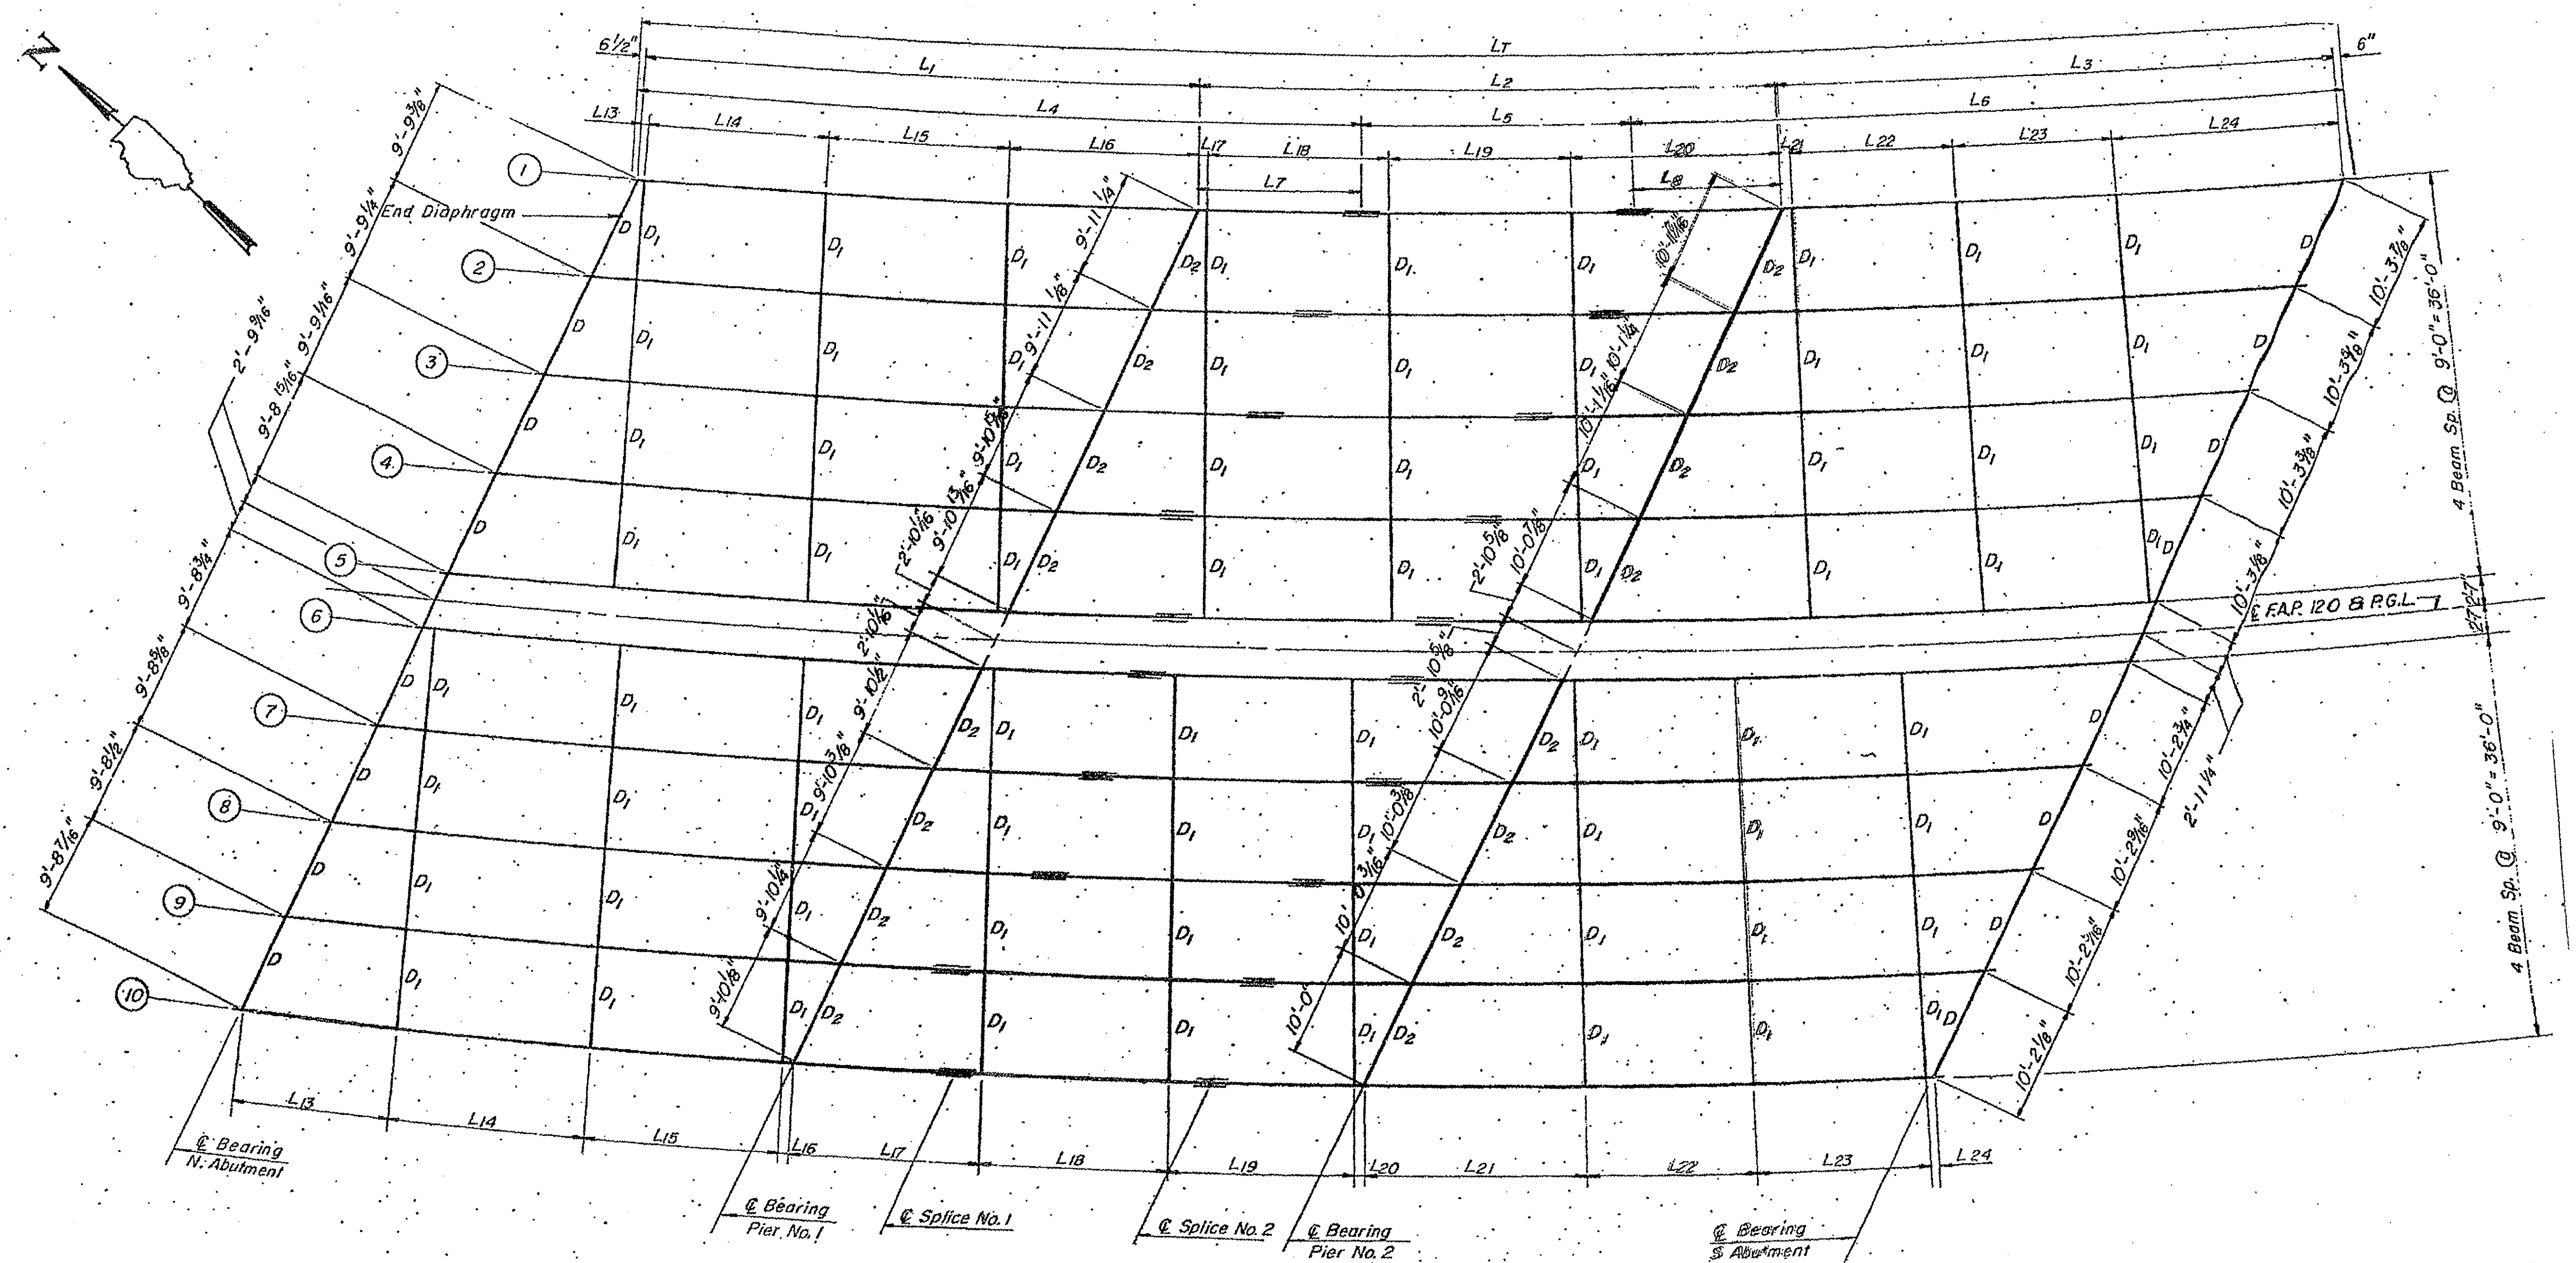

FRAMING PLAN

SEE SHEET 90 of 93 FOR "L" DIMENSIONS

ALL BEAMS W33 X 118

SH. 2 of 5

ILLINOIS DEPARTMENT OF TRANSPORTATION

EXISTING BRIDGE PLAN

LOCATION 17: SN 049-0029
US 41 (SKOKIE HWY.) OVER DES PLAINES RIVER