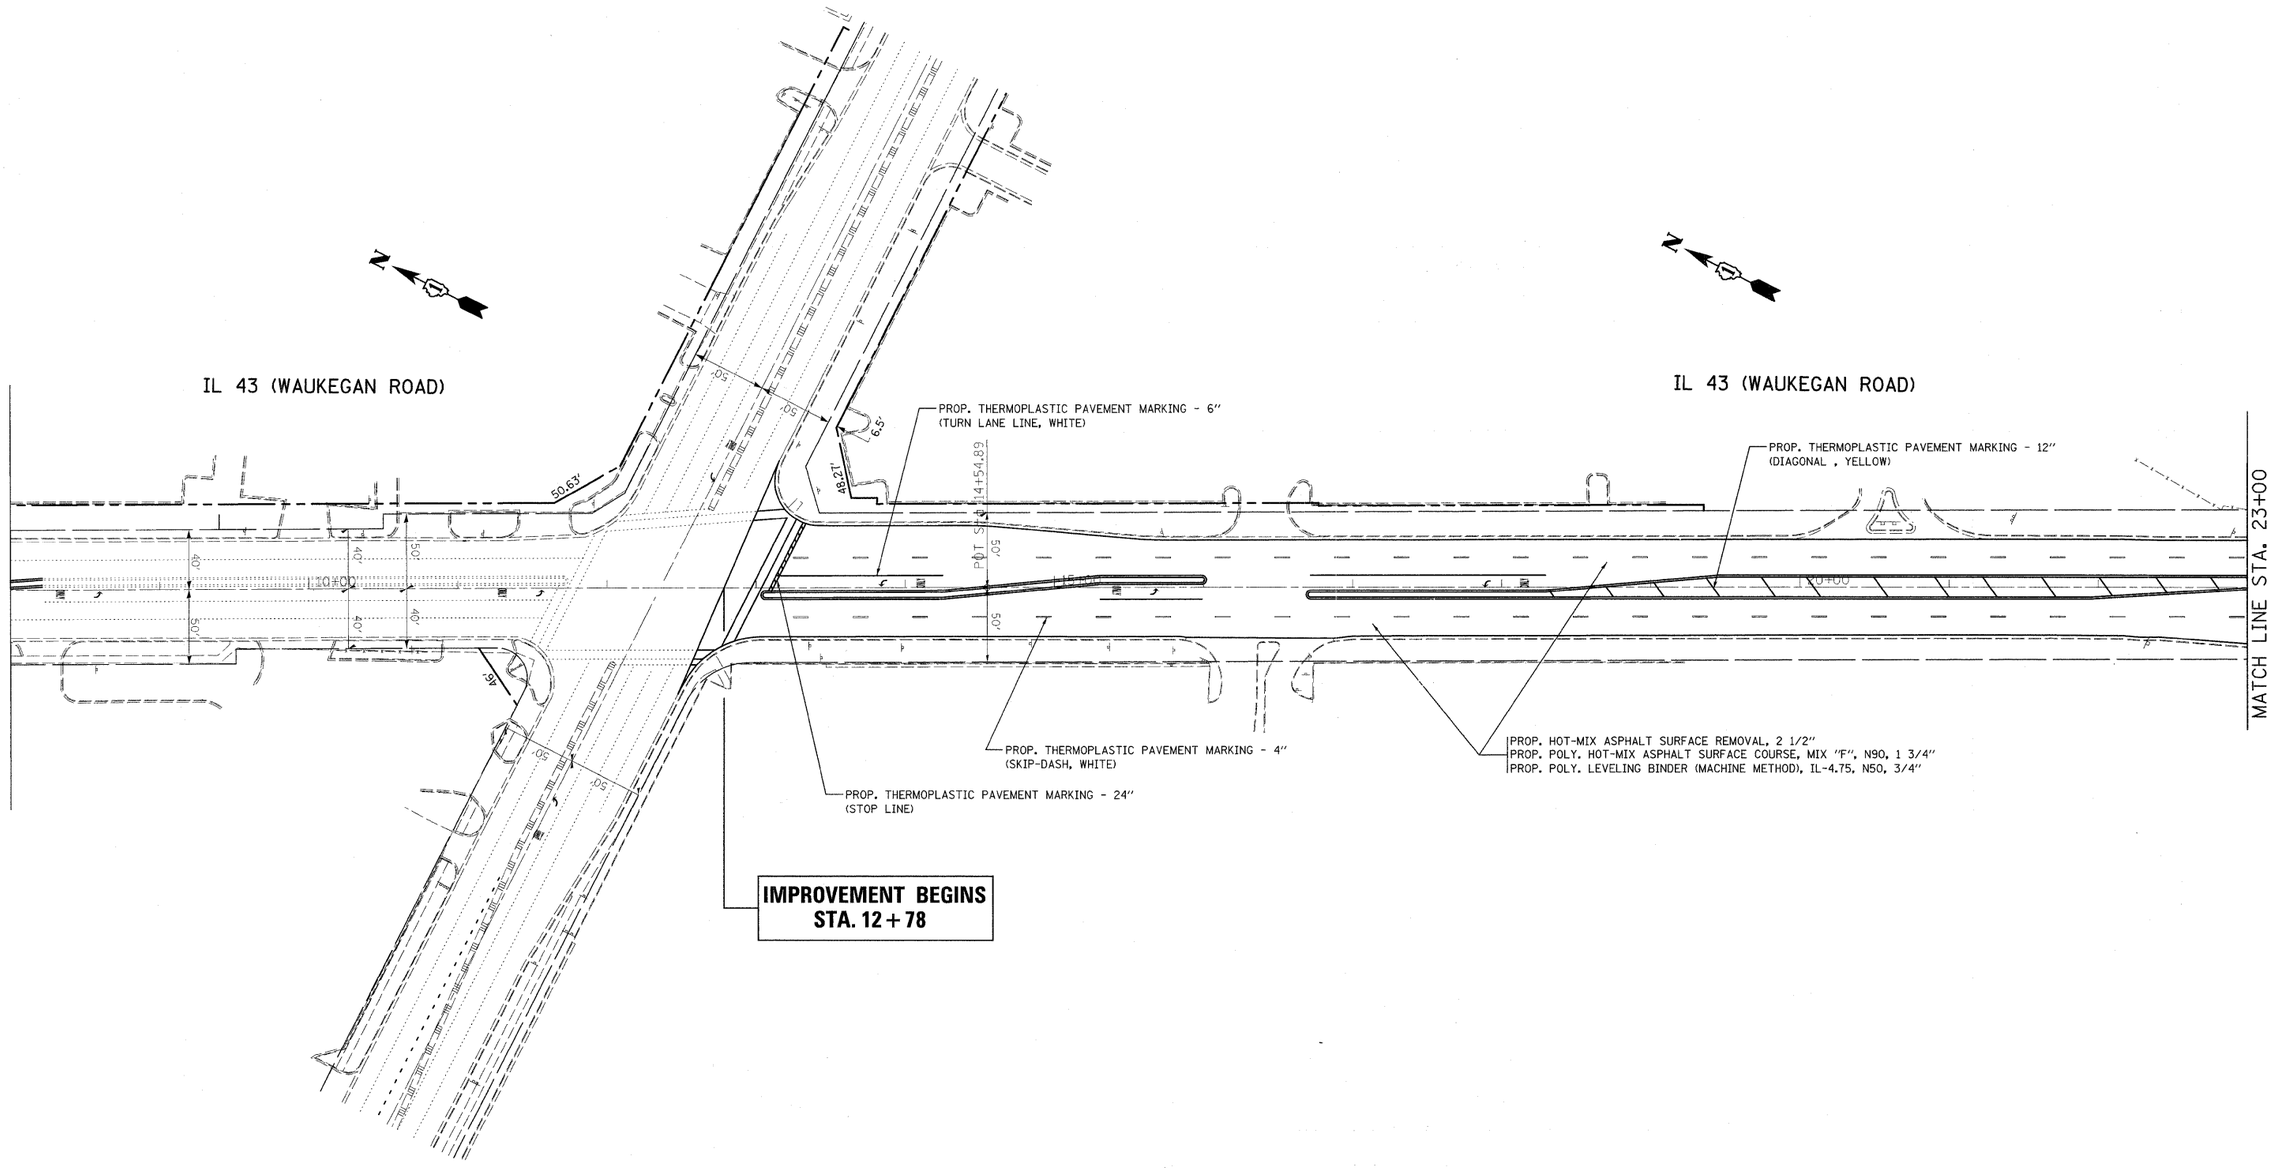

FILE NAME =	USER NAME = abebawa	DESIGNED -	REVISED -	STATE OF ILLINOIS	ROADWAY & PAVEMENT MARKING PLAN	F.A.P RTE.	SECTION	COUNTY	TOTAL SHEETS	SHEET NO.
e:\pw_work\PWIDOT\ABEBAWA\d0194934\sht-plan.dgn		DRAWN -	REVISED -	DEPARTMENT OF TRANSPORTATION	IL 43 (WAUKEGAN RD.) FROM LAKE-COOK RD. TO CHESTNUT RD.	348	3271 B-RS-3	COOK	19	5
	PLOT SCALE = 50.0000 ' / IN.	CHECKED -	REVISED -					CONTRACT NO. 60K71		
	PLOT DATE = 4/13/2010	DATE -	REVISED -		SCALE: SHEET NO. OF SHEETS STA. TO STA.		ILLINOIS FED. AID PROJECT			