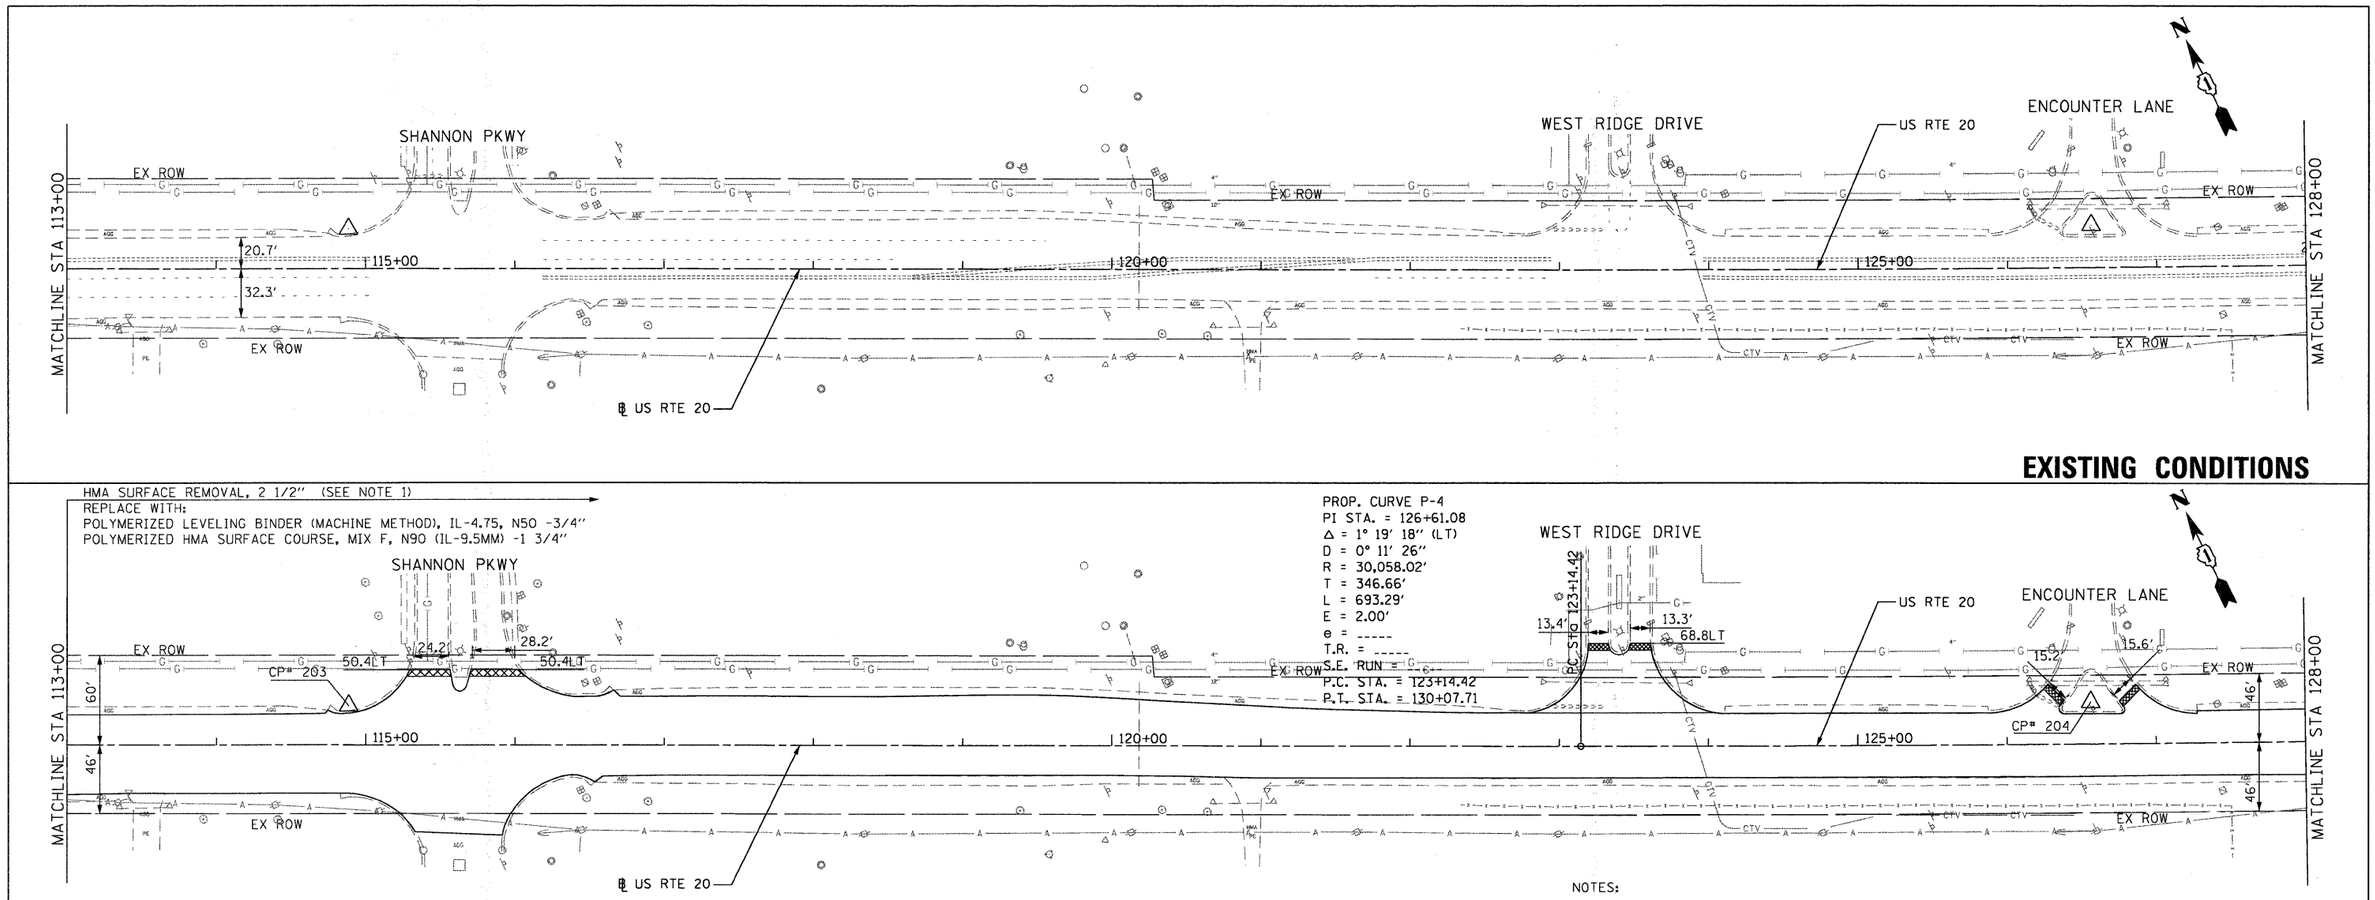

EXISTING CONDITIONS

HMA SURFACE REMOVAL, 2 1/2" (SEE NOTE 1)
REPLACE WITH:
POLYMERIZED LEVELING BINDER (MACHINE METHOD), IL-4.75, N50 -3/4"
POLYMERIZED HMA SURFACE COURSE, MIX F, N90 (IL-9.5MM) -1 3/4"

PROP. CURVE P-4
PI STA. = 126+61.08
Δ = 1° 19' 18" (LT)
D = 0° 11' 26"
R = 30,058.02'
T = 346.66'
L = 693.29'
E = 2.00'
e = -----
T.R. = -----
S.E. RUN = -----
P.C. STA. = 123+14.42
P.T. STA. = 130+07.71

PROPOSED 4.5' HMA SURFACE REMOVAL BUTT JOINT
SEE BUTT JOINTS AND HMA TAPER DETAILS (BD32)

NOTES:
1. THE CONTRACTOR SHALL CONDUCT THE BITUMINOUS SURFACE REMOVAL OPERATION PRIOR TO THE PAVEMENT PATCHING OPERATION. PAVEMENT PATCHING LOCATIONS WILL BE DETERMINED BY THE RESIDENT ENGINEER.

PROPOSED CONDITIONS

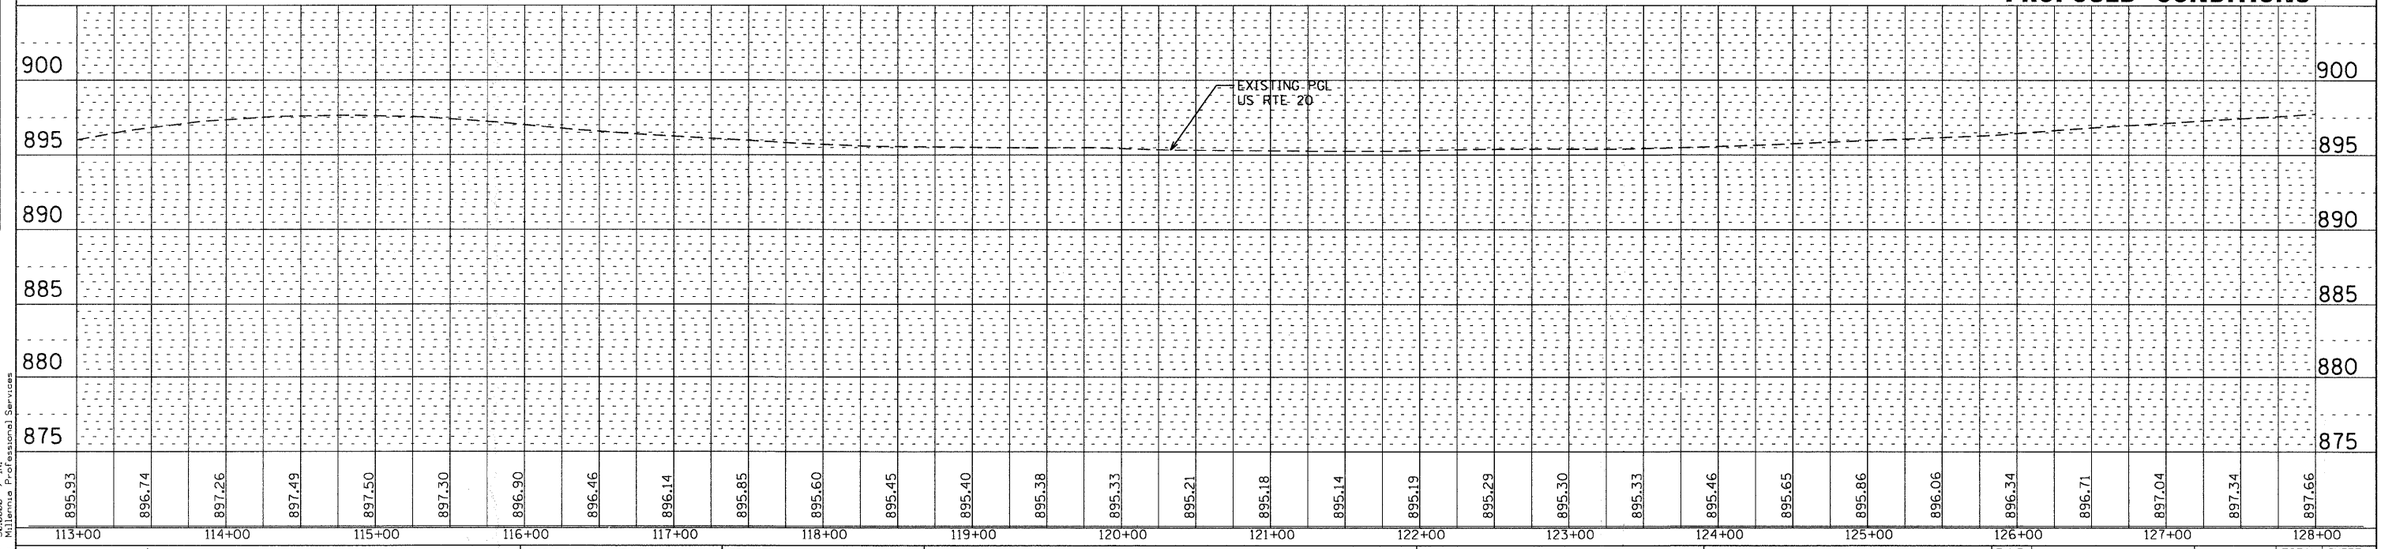

PLAN: SURVEYED / PLOTTED / ALIGNMENT CHECKED / RT. OF WAY CHECKED / CADD FILE NAME / NOTE BOOK / NO. / BY / DATE

PROFILE: SURVEYED / PLOTTED / GRADES CHECKED / B.M. NOTED / STRUCTURE NOTAT'NS CHK'D / NOTE BOOK / NO. PP-2.DGN / BY / DATE

FILE NAME = P:\2009\ME09006_VarVar PhII\CADD\W05_US20\Shts\D162529-sht-PP-2.DGN
PLOT SCALE = 50.0000 ' / IN.
USER NAME = Millennia Professional Services

200 22ND Street, Suite 216, Lombard, IL 60148
630.705.0110 voice, 630.839.2566 fax
WWW.MPS-IL.COM
MILLENNIA PROFESSIONAL SERVICES

DESIGNED	TVN	REVISED	-
DRAWN	TVN	REVISED	-
CHECKED	RPD	REVISED	-
DATE	4/9/2010	REVISED	-

STATE OF ILLINOIS
DEPARTMENT OF TRANSPORTATION

U.S. ROUTE 20
EAST OF PLANK ROAD TO WELD ROAD

PLAN AND PROFILE

SCALE: | SHEET NO. OF SHEETS | STA. TO STA.

F.A.P. RTE.	SECTION	COUNTY	TOTAL SHEETS	SHEET NO.
345	8WRS-2	KANE	72	13

CONTRACT NO. 62529

FED. ROAD DIST. NO. 1 | ILLINOIS | FED. AID PROJECT

P:\2009\ME09006_VarVar PhII\CADD\W05_US20\Shts\D162529-sht-PP-2.DGN