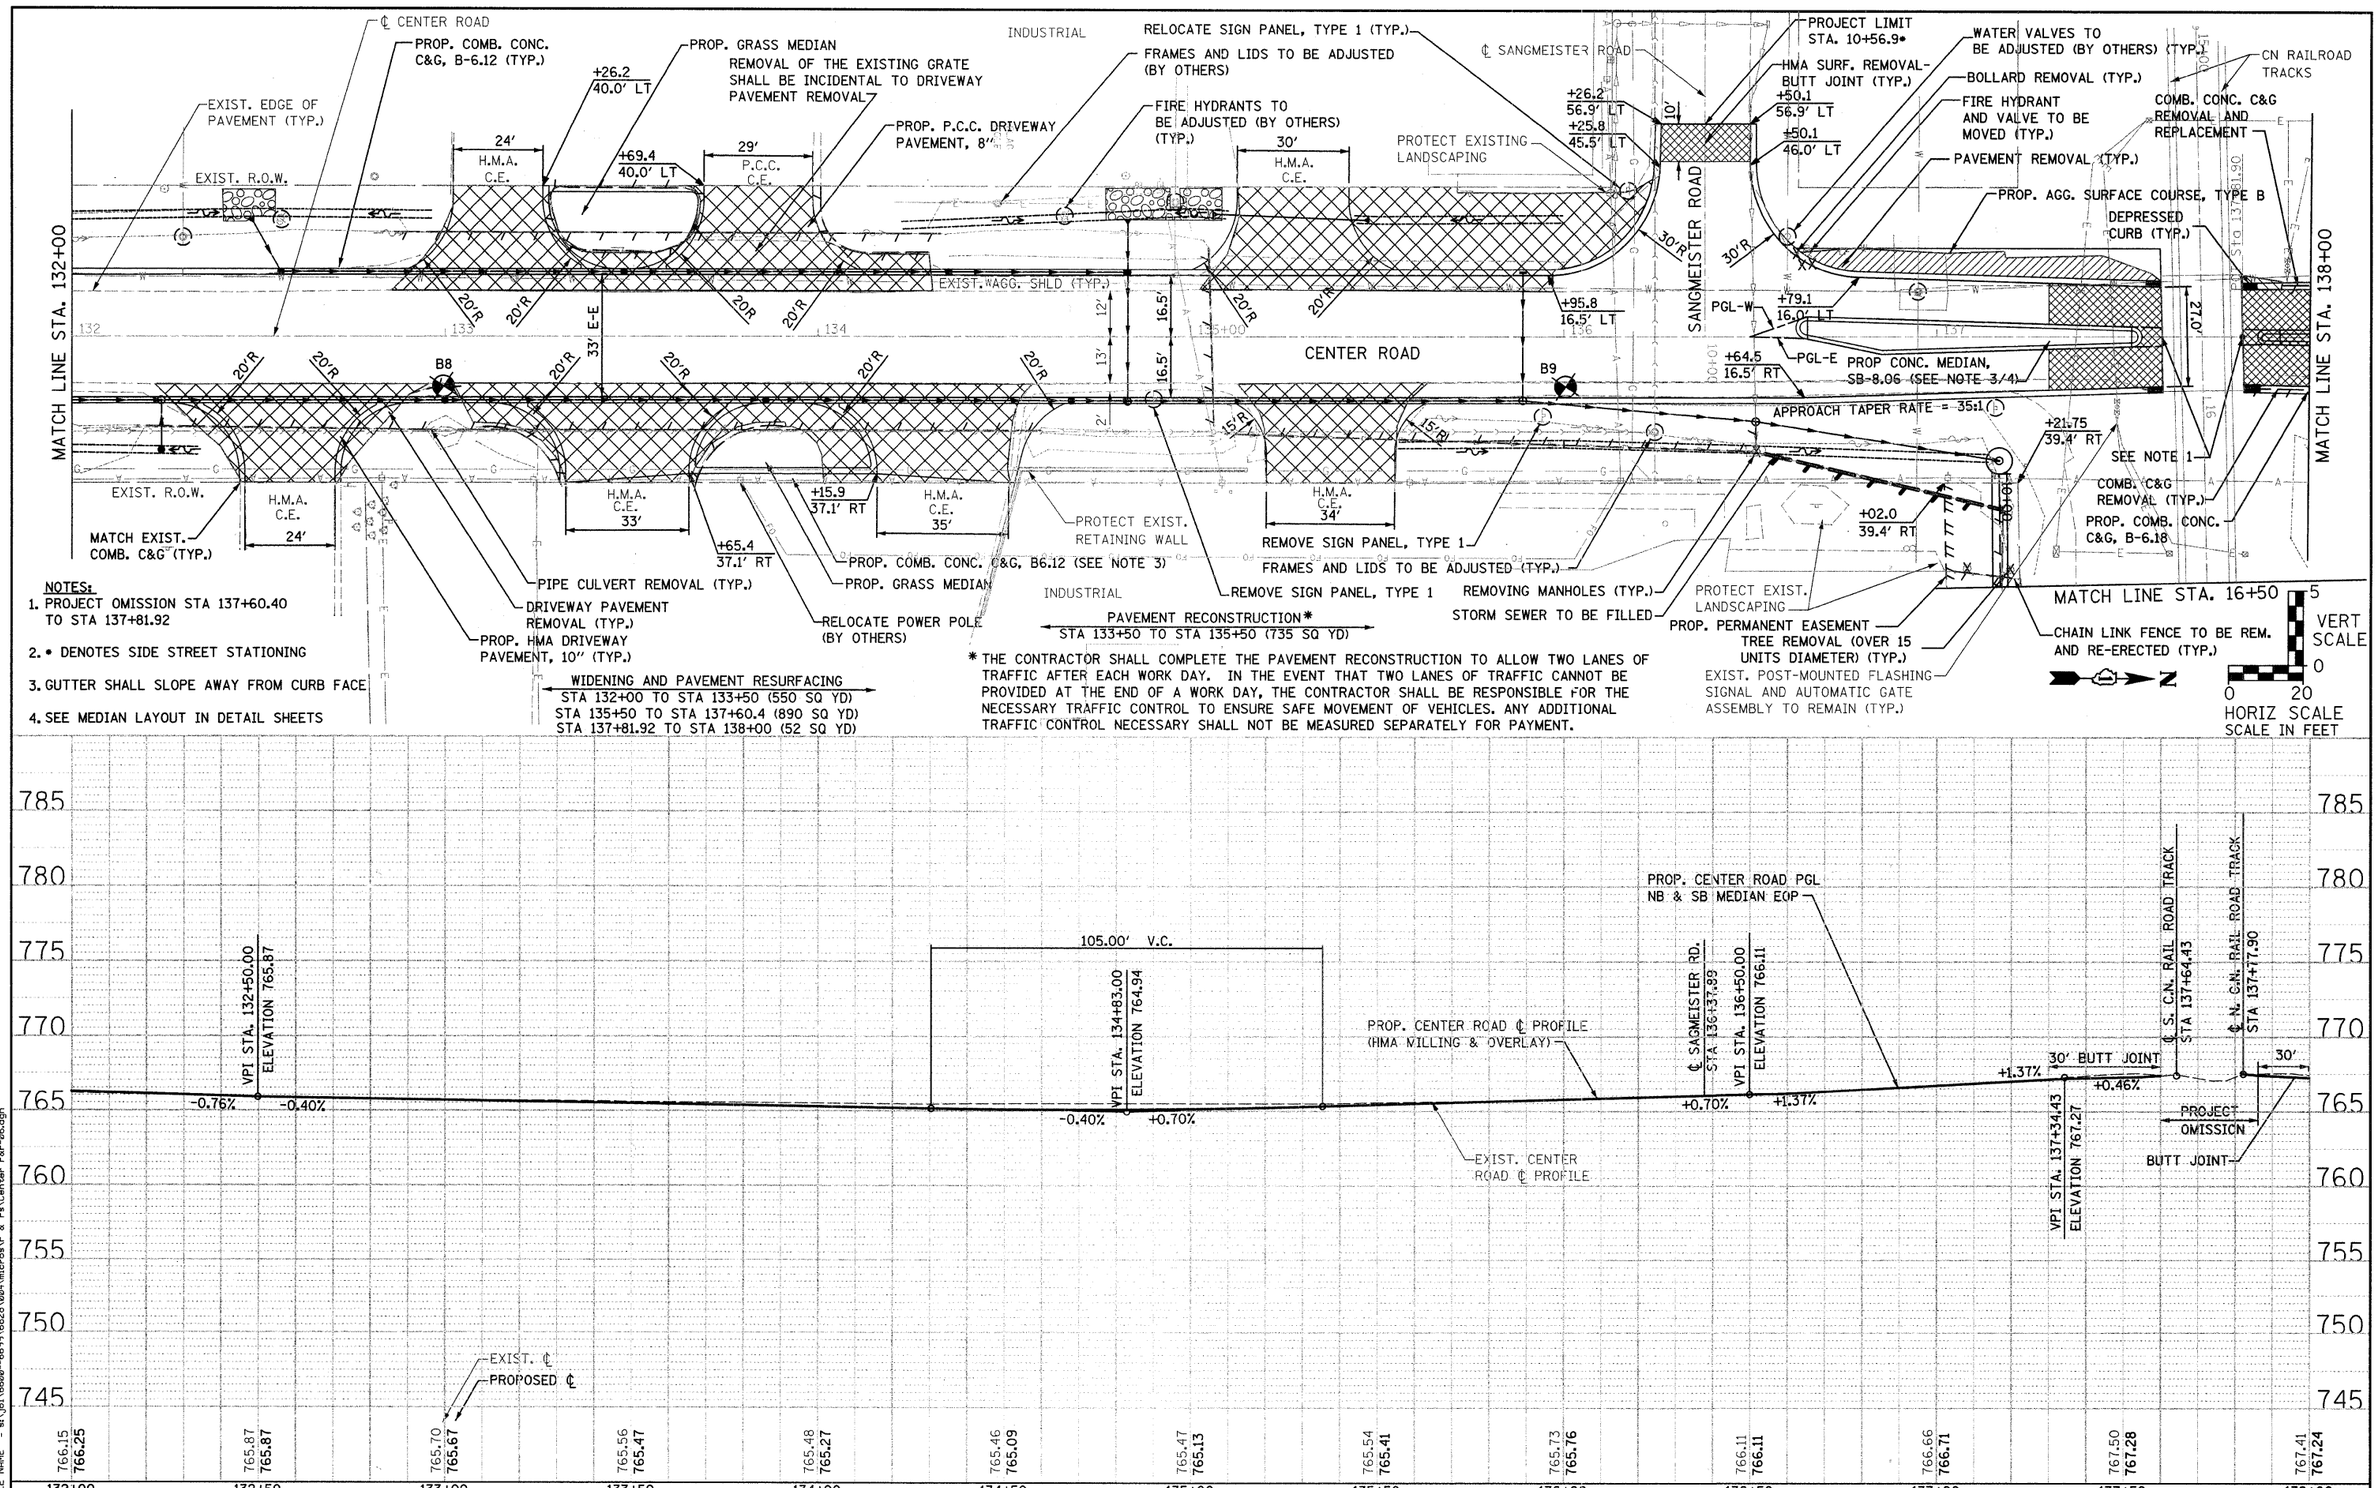

NOTES:

1. PROJECT OMISSION STA 137+60.40 TO STA 137+81.92
2. • DENOTES SIDE STREET STATIONING
3. GUTTER SHALL SLOPE AWAY FROM CURB FACE
4. SEE MEDIAN LAYOUT IN DETAIL SHEETS

* THE CONTRACTOR SHALL COMPLETE THE PAVEMENT RECONSTRUCTION TO ALLOW TWO LANES OF TRAFFIC AFTER EACH WORK DAY. IN THE EVENT THAT TWO LANES OF TRAFFIC CANNOT BE PROVIDED AT THE END OF A WORK DAY, THE CONTRACTOR SHALL BE RESPONSIBLE FOR THE NECESSARY TRAFFIC CONTROL TO ENSURE SAFE MOVEMENT OF VEHICLES. ANY ADDITIONAL TRAFFIC CONTROL NECESSARY SHALL NOT BE MEASURED SEPARATELY FOR PAYMENT.

1170 SOUTH HOUBOLT ROAD JOLIET, ILLINOIS 60431 (815) 744-4200	USER NAME = adamm	DESIGNED - ARM	REVISED -
		CHECKED - RKK	REVISED -
	PLOT SCALE = 20.2000 ' / IN.	DRAWN - KAS	REVISED -
	PLOT DATE = 3/31/2010	CHECKED - RKK	REVISED -

STATE OF ILLINOIS
DEPARTMENT OF TRANSPORTATION

CENTER ROAD PLAN AND PROFILE

SCALE: AS SHOWN | SHEET NO. OF SHEETS | STA. 132+00 TO STA. 138+00

F.A.U. RTE.	SECTION	COUNTY	TOTAL SHEETS	SHEET NO.
3759	04-00038-00-WR	WILL	165	24
		CONTRACT NO. 63248		
FED. ROAD DIST. NO.	ILLINOIS FED. AID PROJECT			

FILE NAME = s:\pd\6600-6699\6628.004\micros\P & Pa\Center P&P-06.dgn

SURVEYED | PLOTTED | DESIGN CHECKED | R.O.W. CHECKED | NOTE BOOK | BM. NOTED | NO. | STRUCTURE NOTATNS CHKD