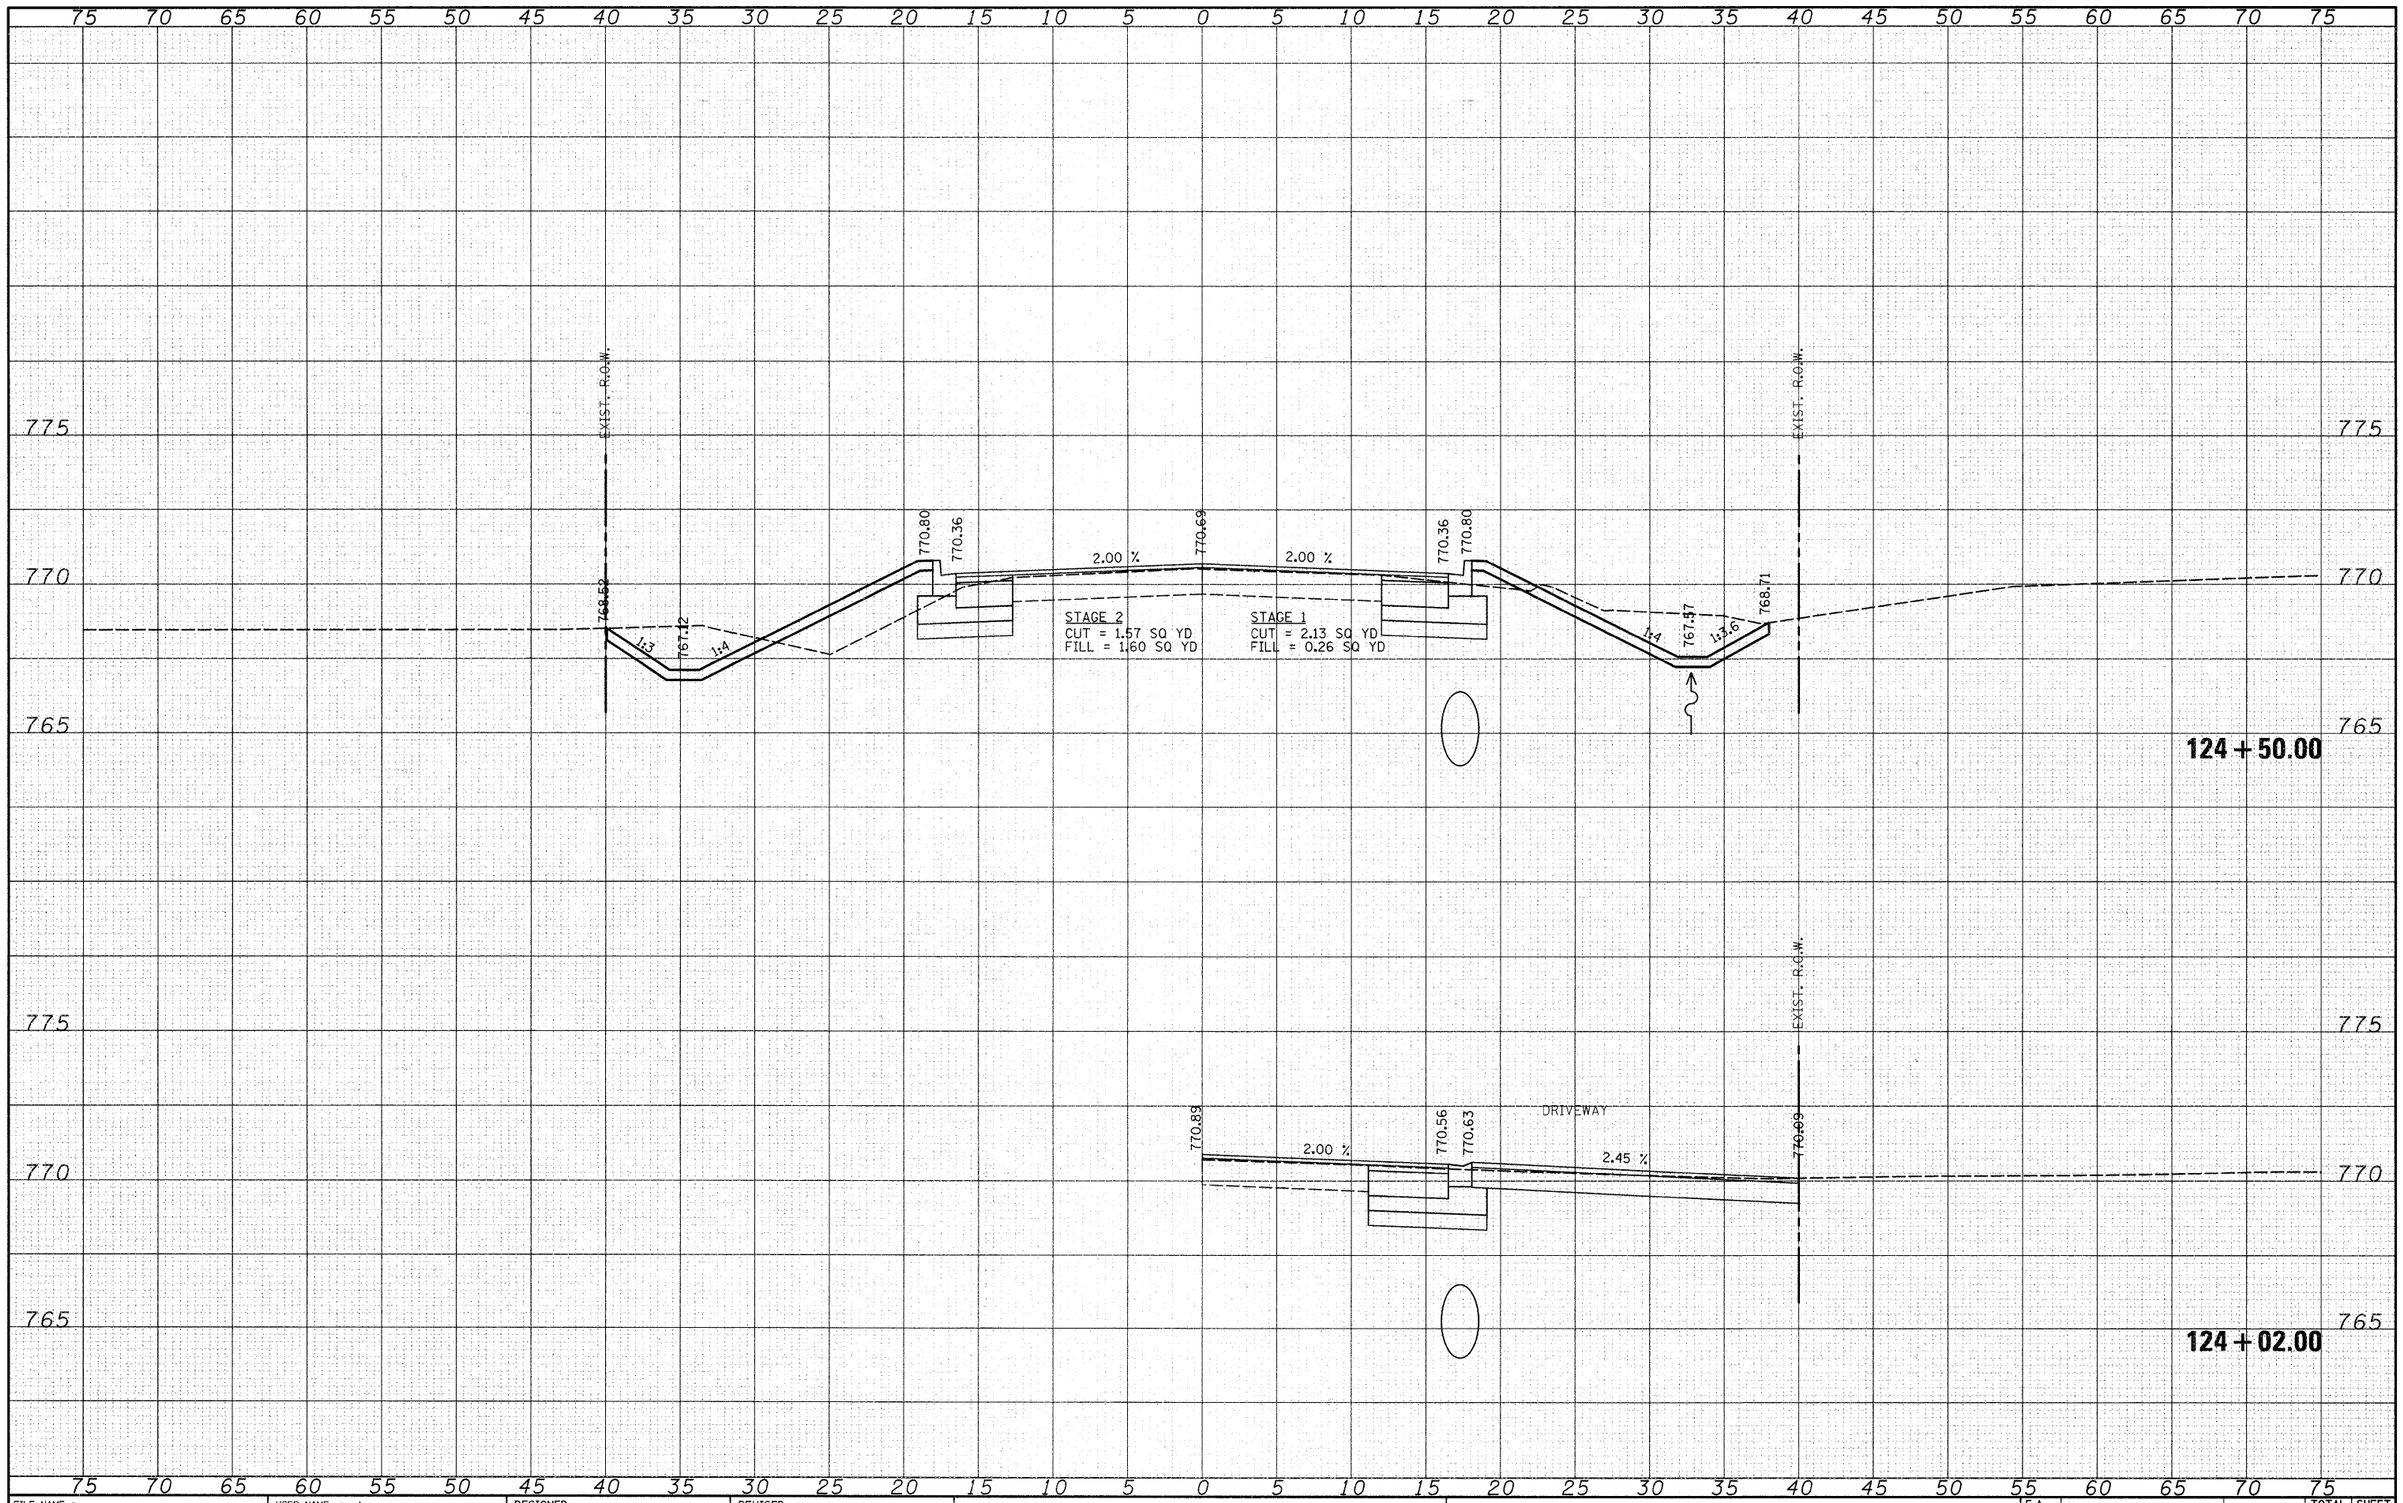

AREAS
AREAS CHECKED
NO.

FILE NAME = s:\JOL\6600--6699\6628\004\Micros\Cross Sections\XS-Sheets-Center.dgn	USER NAME = adamm	DESIGNED -	REVISED -
		CHECKED -	REVISED -
	PLOT SCALE = 5.0000 ' / IN.	DRAWN -	REVISED -
	PLOT DATE = 3/31/2010	CHECKED -	REVISED -

STATE OF ILLINOIS
DEPARTMENT OF TRANSPORTATION

EXISTING AND PROPOSED CROSS SECTIONS

SCALE: SHEET NO. OF SHEETS STA. 124+02.00 TO STA.

F.A. RTE.	SECTION	COUNTY	TOTAL SHEETS	SHEET NO.
3759.	04-00038-00-WR	WILL	165	125
		CONTRACT NO.		

FED. ROAD DIST. NO. ILLINOIS FED. AID PROJECT