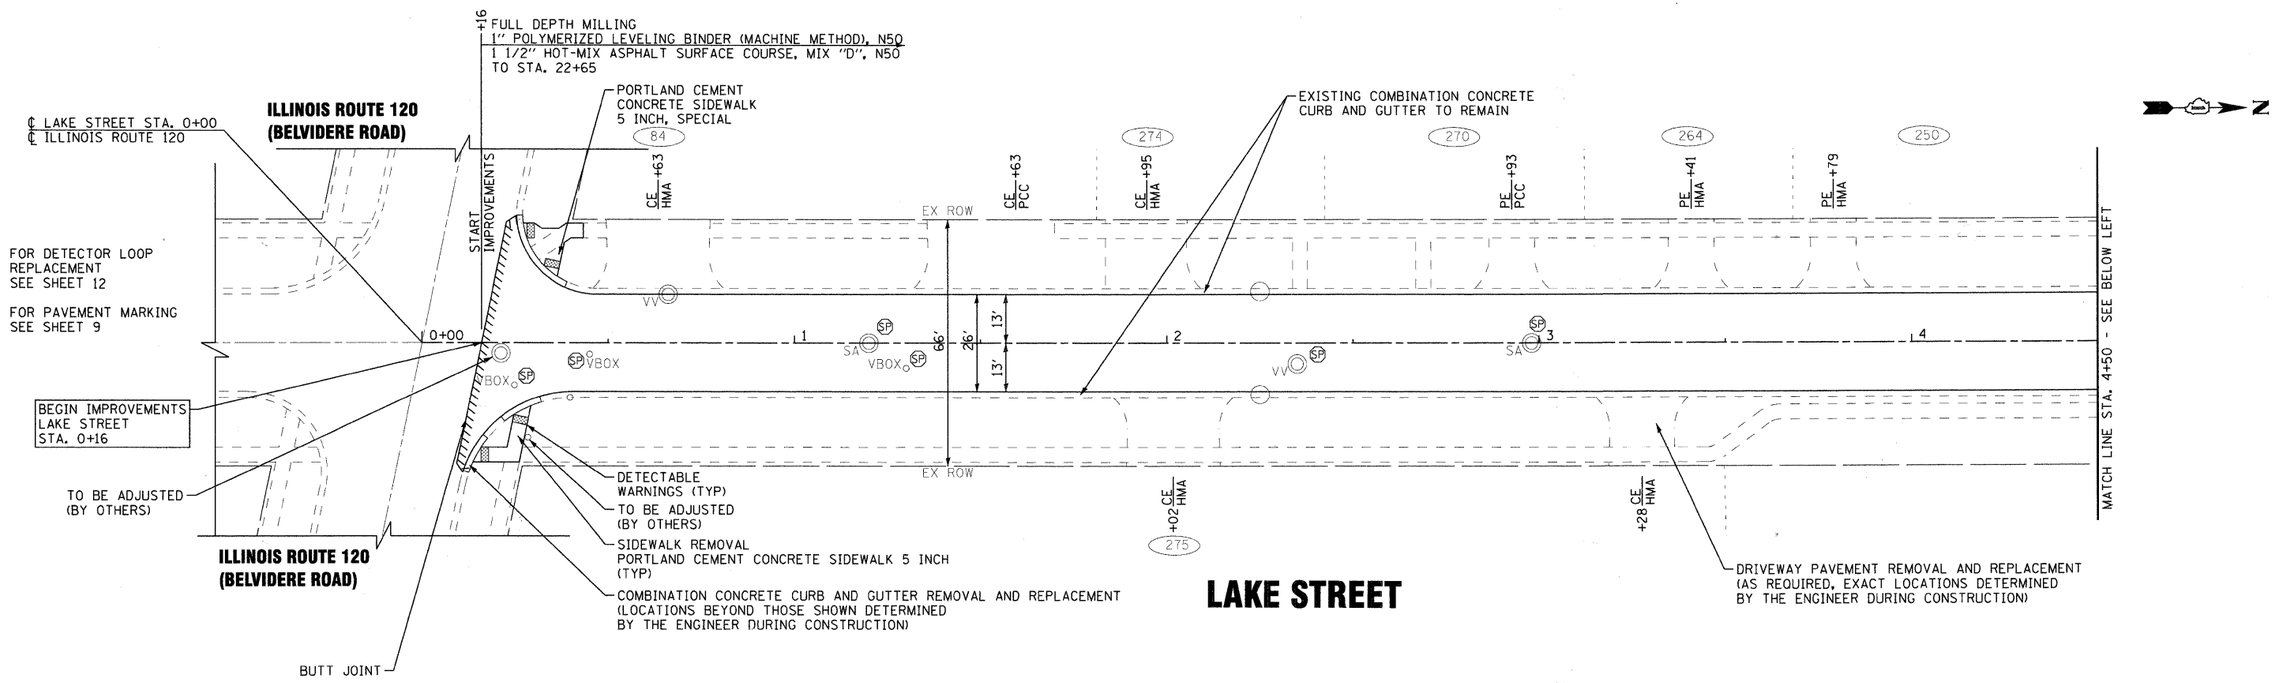

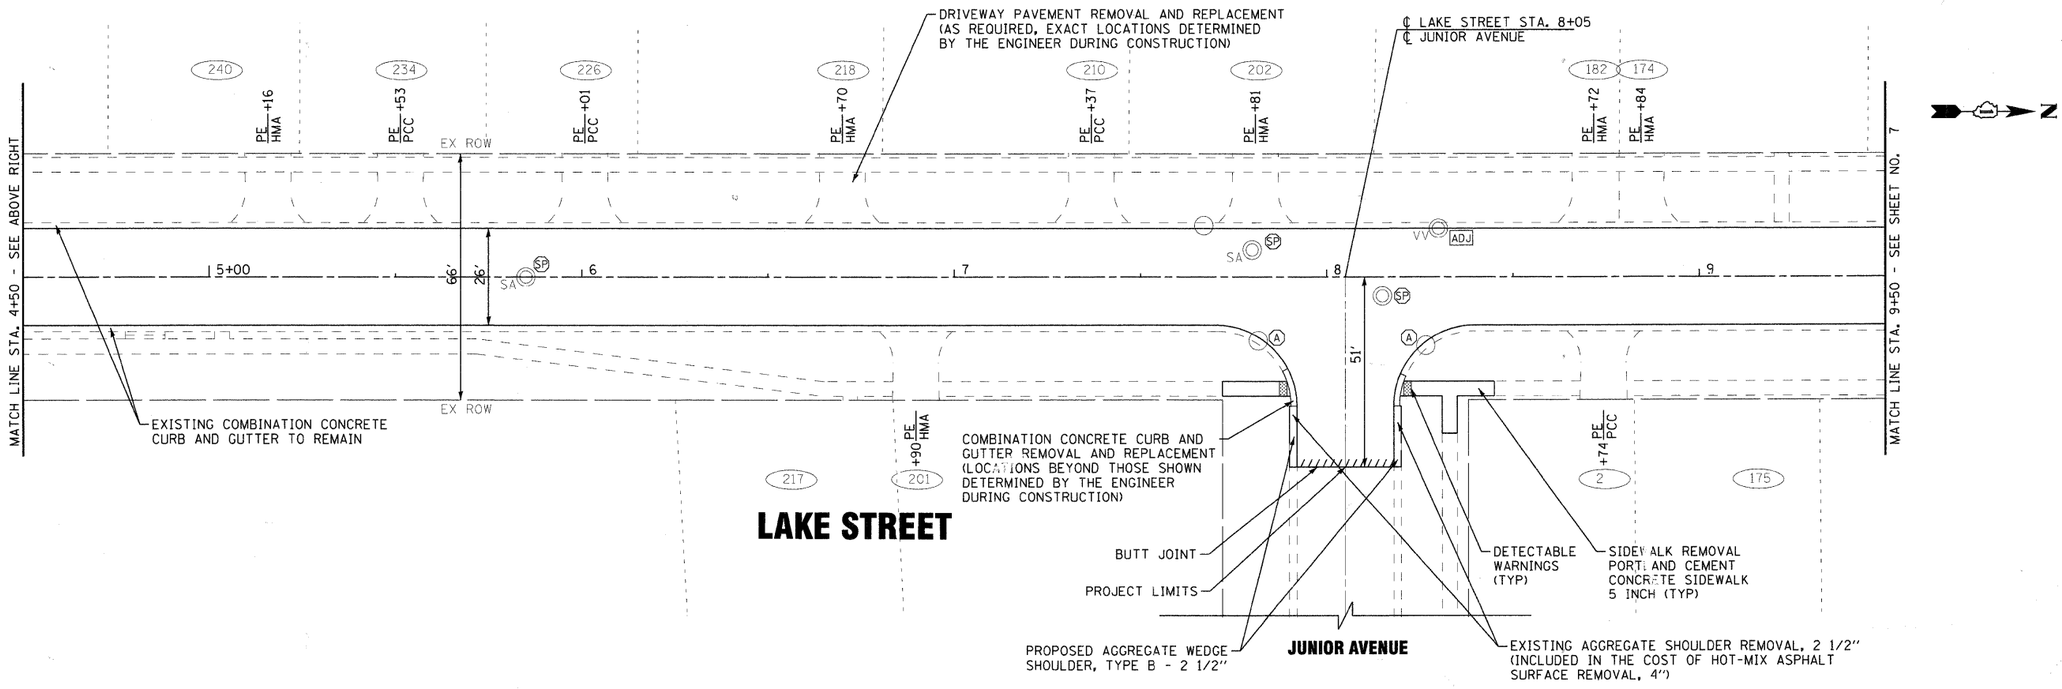

COPYRIGHT © 2009, BY BAXTER & WOODMAN, INC.
STATE OF ILLINOIS PROFESSIONAL DESIGN FIRM
EXPIRES: 04/30/2011 184-001361
10/15/2009 3:06:53 PM
...\PROJECTS\PROJECTS.DGN
...\Drawings\090711-PP1.sht
\\bwfile\DW\PRJ\GRAY\L\090711-Lake St ARRA\CADD-SURVEY\DRAWINGS\DGNS\090711-PP1.sht

DESIGNED	MWP	REVISED	IDOT REVIEW 10/05/09
DRAWN	CJC	REVISED	-
CHECKED	RWL	REVISED	-
DATE	07-22-09	FILE	090711-PP1.sht

VILLAGE OF GRAYSLAKE, ILLINOIS
LAKE STREET
ARRA (LAPP) IMPROVEMENTS

PLAN – LAKE STREET

SCALE: 1" = 20' | STA. 0+00 TO STA. 9+50

F.A.U RTE.	SECTION	COUNTY	TOTAL SHEETS	SHEET NO.
0195	09-00057-00-RS	LAKE	23	6
FED. ROAD DIST. NO. C-91-898-09		CONTRACT NO. 63331		
ILLINOIS	FED. AID PROJECT ARA-9003(450)			